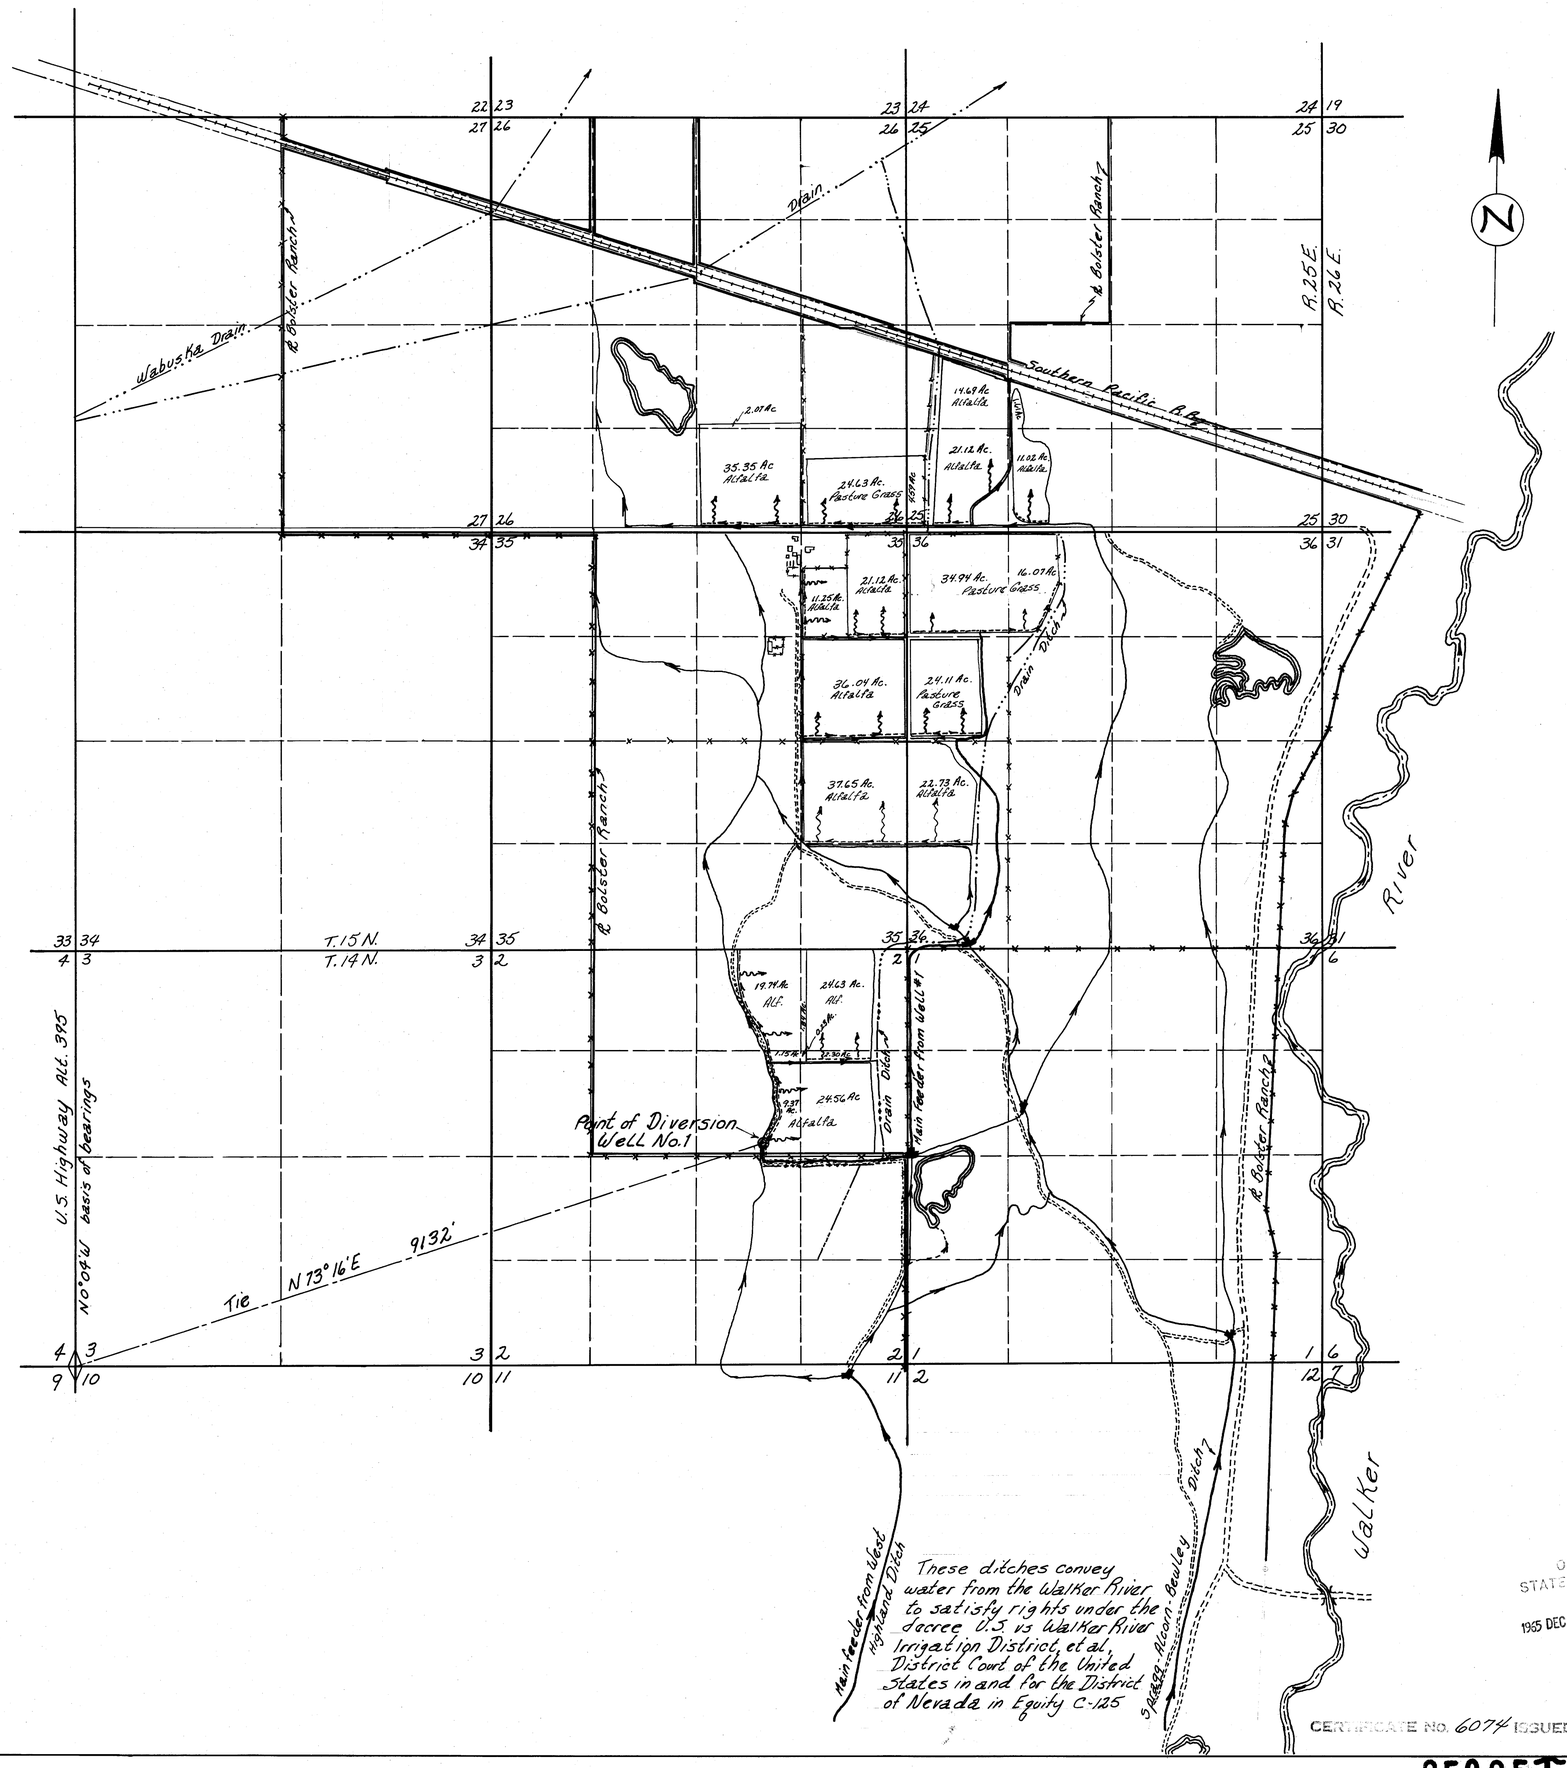

Section	Subdivision	Township	Range	Cultivated Acreage	Description of Culture	Date of First Culture
2	NW¼ NE¼	14 N	25 E	19.74	Alfalfa	
	NE¼ NE¼			26.47	"	
	SW¼ NE¼			10.52	Alfalfa	
	SE¼ NE¼			27.09	Alfalfa	
35	NE¼ NE¼	15 N	25 E	32.37	Alfalfa	
	SE¼ NE¼			36.04	Alfalfa	
	NE¼ SE¼			37.65	Alfalfa	
36	NW¼ NW¼	15 N	25 E	34.94	Pasture Grass	
	NE¼ NW¼			16.07	Pasture Grass	
	SW¼ NW¼			24.11	Pasture Grass	
	NW¼ SW¼			22.73	Alfalfa	
26	NW¼ SE¼	15 N	25 E	2.07	Alfalfa	
	SW¼ SE¼			35.35	Alfalfa	
	SE¼ SE¼			24.63	Alfalfa	
25	SW¼ SW¼	15 N	25 E	25.71	Alfalfa	
	NW¼ SW¼			14.69	Alfalfa	
	NE¼ SW¼			1.61	Alfalfa	
	SE¼ SW¼			11.02	Alfalfa	

STATE OF NEVADA
County of Washoe } ss.

I, Robert S. Leighton, being first duly sworn, depose and say that this map consisting of one sheet has been correctly drawn to the designated scale from aerial photographs and field notes of a survey made under my supervision and direction between the third day of November and the nineteenth day of November, 1965; that it truly and correctly represents the location and extent of the works used to divert water from underground source, in Lyon County, by Lands of Sierra, Inc. for irrigation purposes. That all other works or streams which are crossed by or connected with said works, and the boundary, area and kind of culture of lands irrigated, are correctly shown and designated hereon.

Robert S. Leighton
State Water Right Surveyor

Subscribed and sworn to before me this 6th day of December 1965.

Ben E. Cael
Notary Public in and for
Washoe County, Nevada
My commission expires March 4, 1968

BEN E. CAEL
Notary Public — State of Nevada
Washoe County
My Commission Expires March 4, 1968

SCALE: 1 INCH = 1000 FEET

1000 0 1000 2000 3000

OFFICE
STATE ENGINEER
1965 DEC 8 AM 11 29

FILED
Dec 8, 1965
STATE ENGINEER'S OFFICE

CERTIFICATE No. 6074 ISSUED June 29, 1966

MAP
To accompany Proof of Appropriation for irrigation by Lands of Sierra, Inc. from underground sources

85085T 85084T 31773 18931