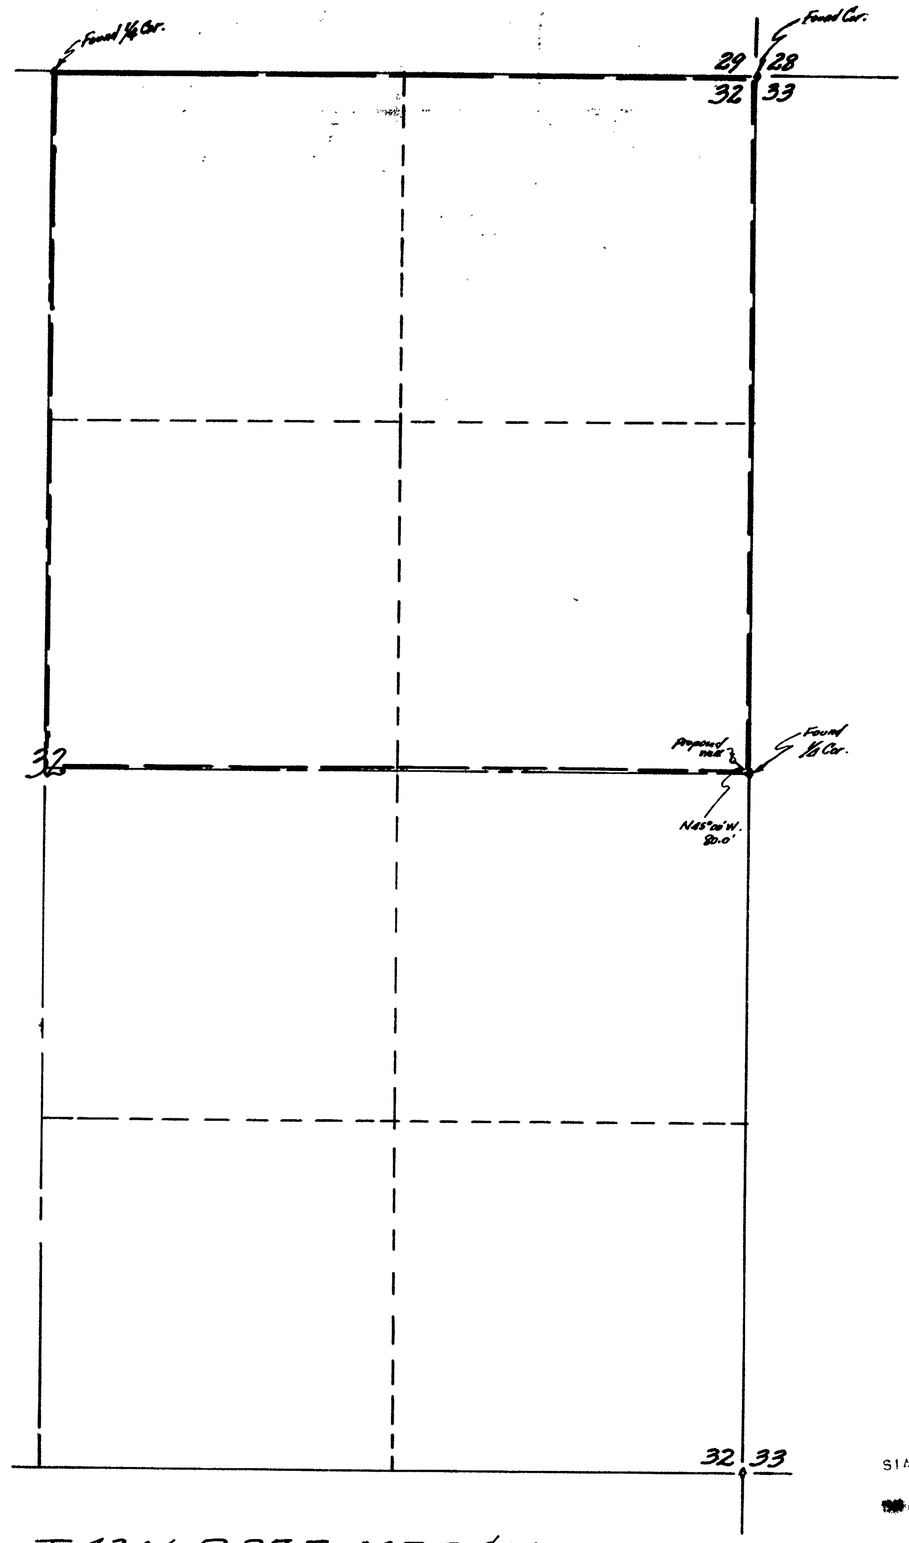

T. 43 N., R. 37 E., M.D.B.&M.

STATE OF NEVADA
COUNTY OF ORMSBY } S. S.

I, Richard M. Black, being first duly sworn depose and say that this map, consisting of one sheet, has been correctly drawn to the designated scale from field notes of a survey made by me between the 15th day of April and the 15th day of May, 1960, that it truly and correctly represents the proposed location and extent of the works used to divert water from underground in Humboldt County, by DORA S. LASA and DORIS LASA, for irrigation and domestic purposes. That all other works or streams which are crossed by or connected with said works, and the boundary of all lands, showing by 40-acre sub-divisions, the areas proposed to be irrigated, are fully and correctly designated thereon.

Richard M. Black
STATE WATER RIGHT SURVEYOR

Subscribed and sworn to before me this 21st day of June, 1960.

Mae Hicks Sherwood
Notary Public in and for Ormsby County Nevada
My Commission Expires July 1, 1961

SCALE: 1" = 300'

OFFICE
STATE ENGINEER
1960 JUN 21 PM 12 04

FILED
June 21, 1960
STATE ENGINEER'S OFFICE

MAP

TO ACCOMPANY APPLICATION TO APPROPRIATE WATER FOR IRRIGATION & DOMESTIC USE BY DORA S. LASA & DORIS LASA FROM UNDERGROUND

18955