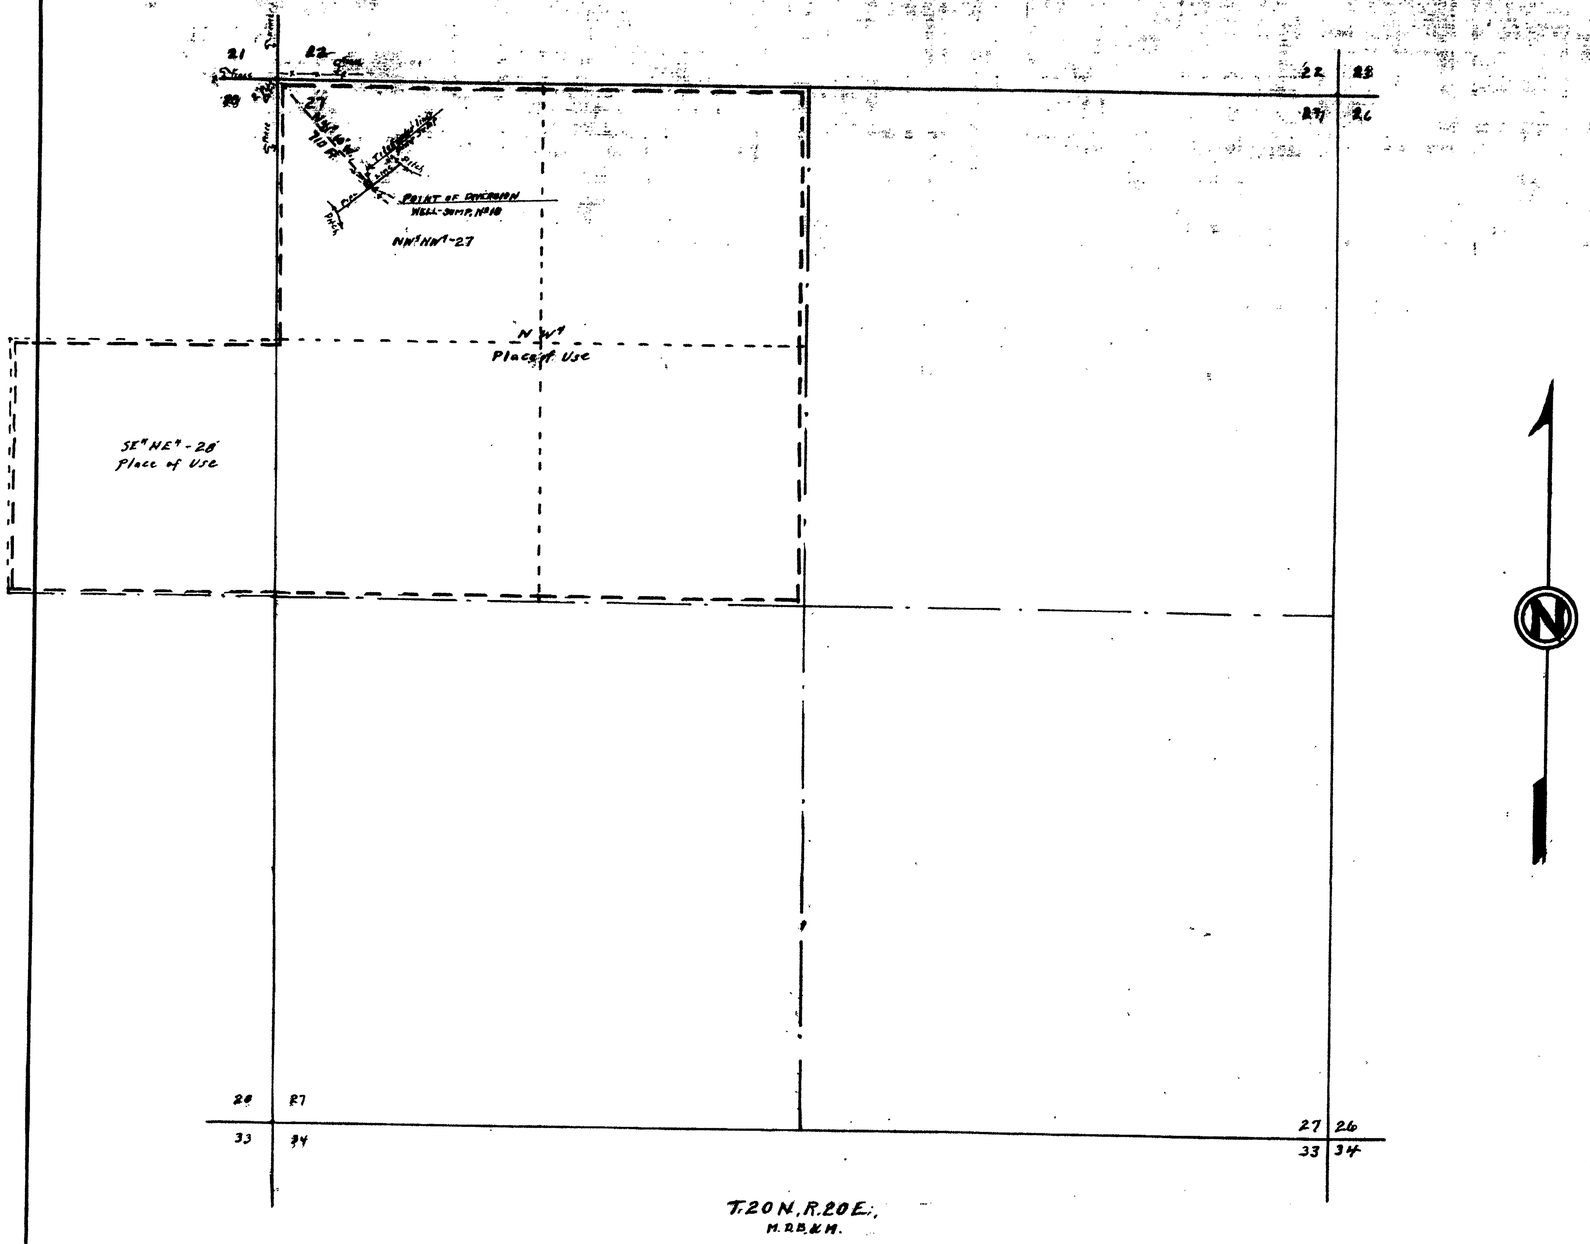

STATE OF NEVADA }
COUNTY OF ORMSBY } ss.

I, E. P. Osgood, being first duly sworn, depose and say, that this map, consisting of 1 sheet, has been correctly drawn to the designated scale from field notes of a survey made by me on the 16th day of June 1960. That it truly and correctly represents the location and extent of the works used to divert water from underground sources, by pump in Washoe County, Nevada, by G. J. Iratcabal for irrigation purposes.

That the proposed point of diversion, the approximate location and size of the diverting channel or other conduit, the place and manner of use, and the location and names of all other works or streams which are crossed by or connected with the said works, are fully and correctly designated hereon.

E. P. Osgood
State Water Right Surveyor

Subscribed and sworn to before me this 25th day of June 1960

C. E. Thetx
Notary Public in & for Ormsby County, Nevada

My Commission Expires July 6, 1961

SCALE
1 Inch = 400 Feet
100 0 500 1000 1500 Feet

OFFICE
STATE ENGINEER
[illegible] 23

OFFICE
STATE ENGINEER
[illegible] AUG 2 [illegible]

FILED
Aug. 2, 1960
STATE ENGINEER'S OFFICE

MAP TO ACCOMPANY APPLICATION
TO APPROPRIATE WATER
FOR IRRIGATION, BY
G. J. IRATCABAL
From Underground Sources
Washoe County, Nevada
June 1960 E.P. Osgood, St. Water Right Surv.

18959