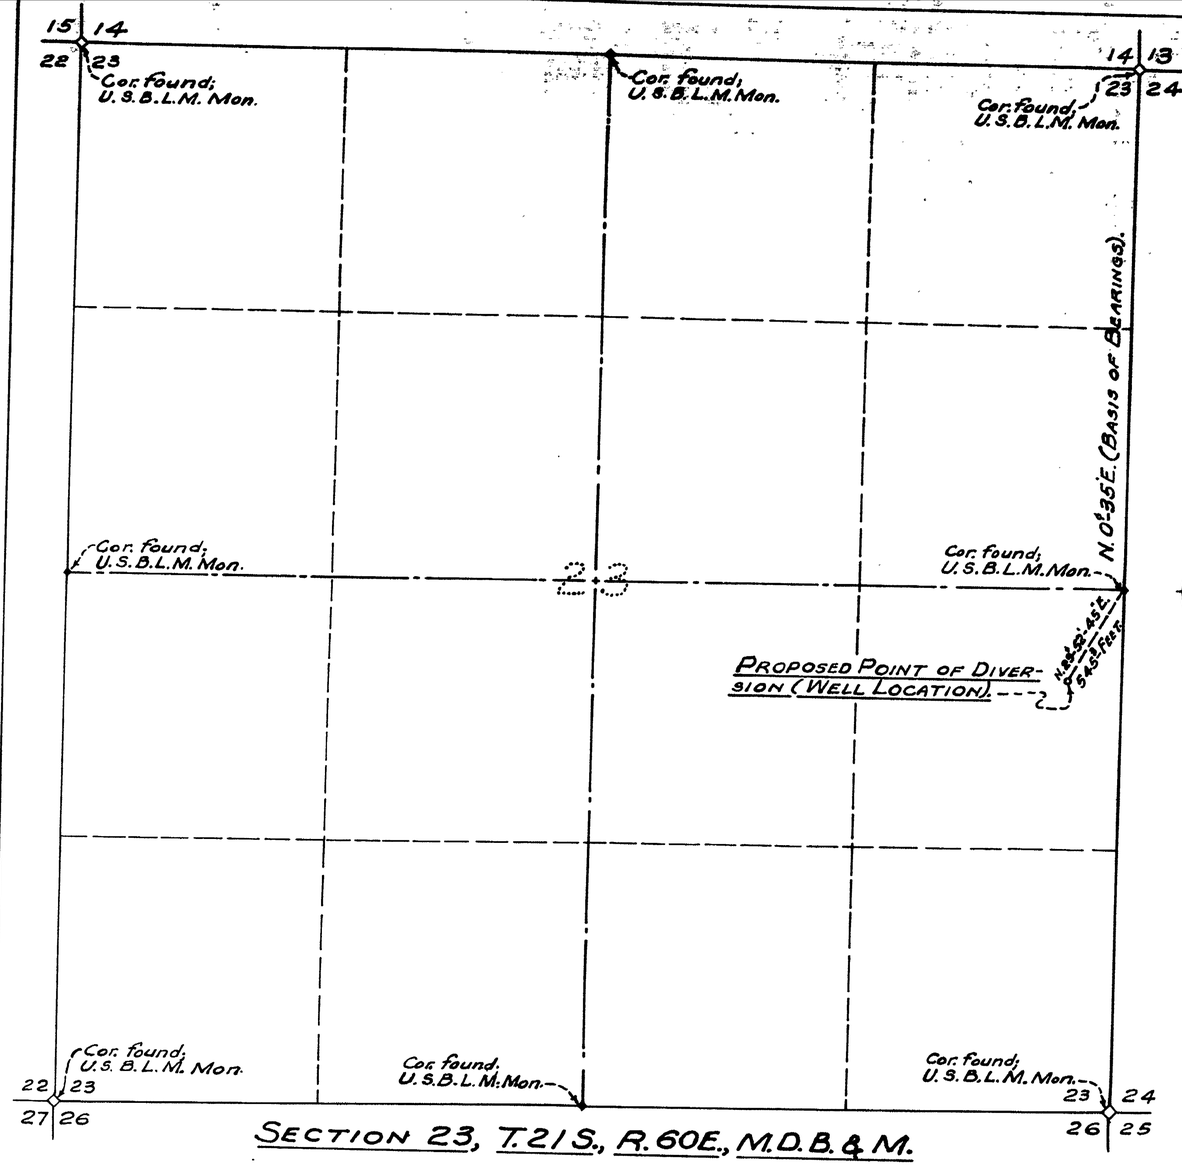

SECTION 23, T.21S., R.60E., M.D.B.&M.

1,000 500 0 1,000 2,000 3,000.

SCALE IN FEET.
(One Inch = 400 Feet.)

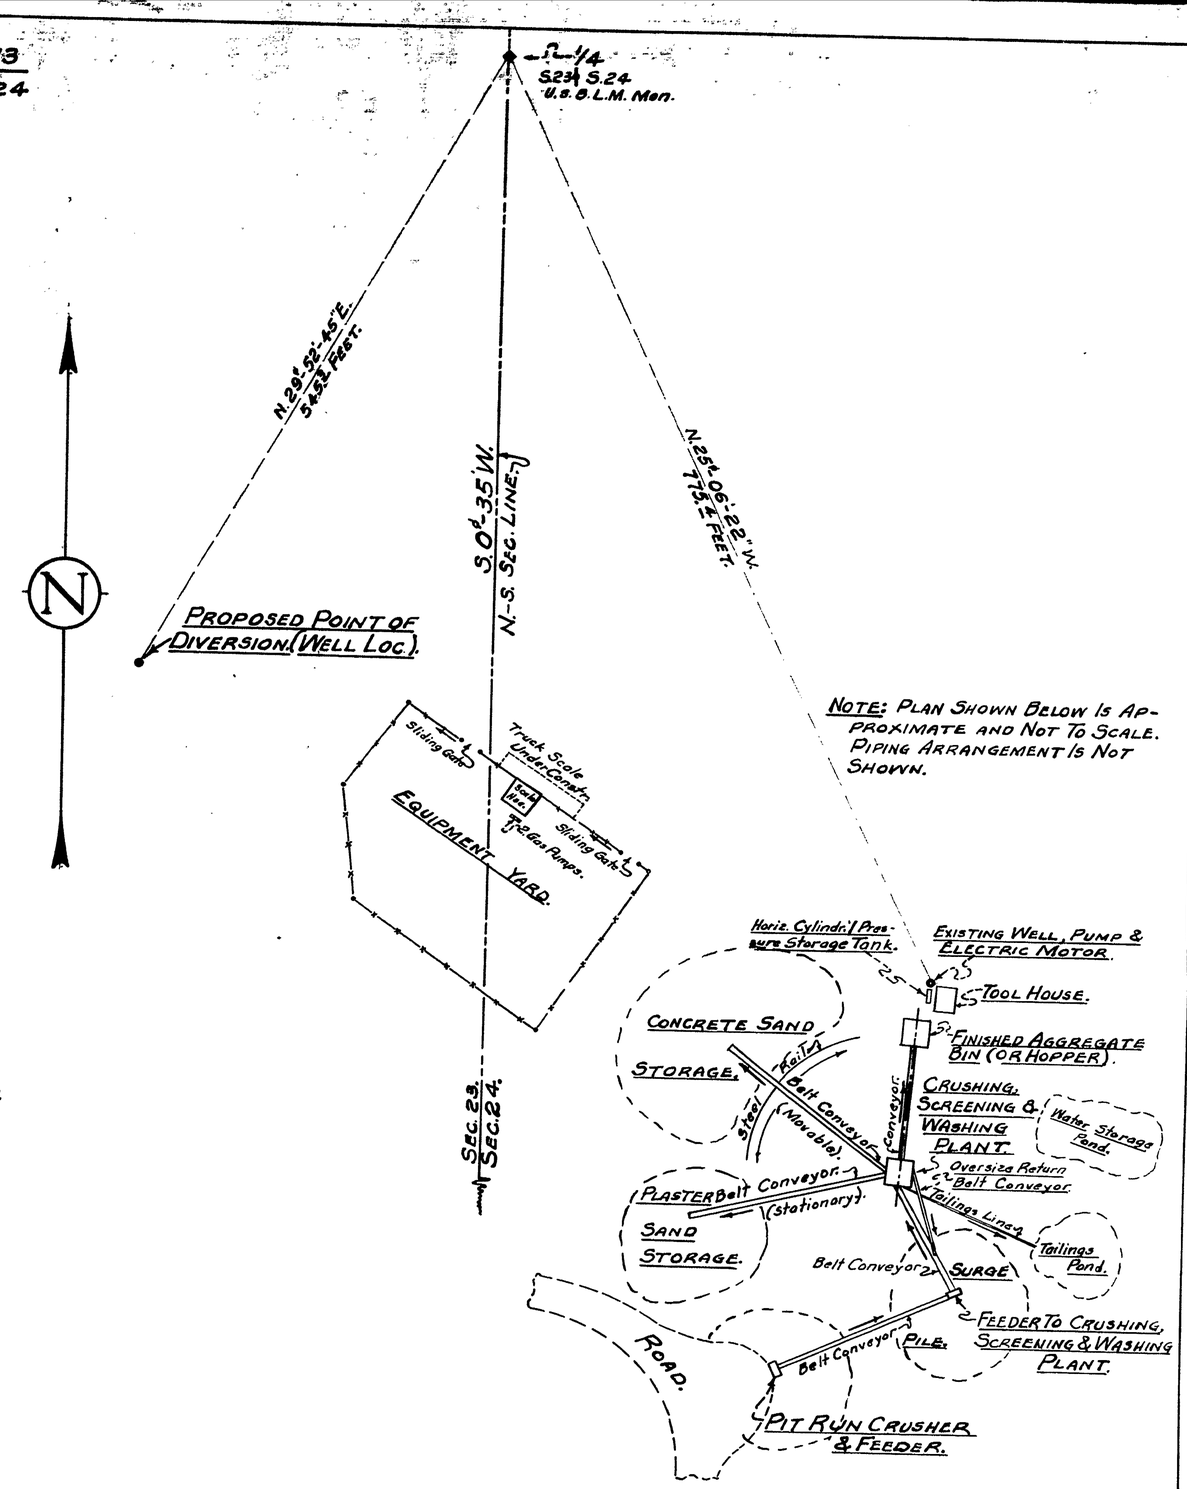

NOTE: PLAN SHOWN BELOW IS APPROXIMATE AND NOT TO SCALE. PIPING ARRANGEMENT IS NOT SHOWN.

SAND & GRAVEL PLANT LAYOUT.
Scale: One Inch = 60 Ft.

STATE OF NEVADA } SS.
County of Clark

I, Ernest H. Clary, being first duly sworn, depose and say that this map consisting of one sheet, has been correctly drawn to the designated scale from field notes of a survey made by me between 10th and the 12th day of May, 1960; that it truly and correctly represents the location and extent of the works used to divert water from an underground source (Las Vegas Artesian Basin) in Clark County by Desert Rock & Sand, Inc. for industrial (sand and gravel plant) and domestic purposes. That all other works or streams which are crossed by, or connected with said works are correctly shown and designated hereon.

Ernest H. Clary
State Water Right Surveyor.

Subscribed and sworn to before me this 20th day of June, 1960

Robert M. Nelson
Notary Public in and for Clark County, Nevada.

My commission expires April 5, 1964.

OFFICE STATE ENGINEER
1960 JUN 22 AM 10 27

FILED
June 22, 1960
STATE ENGINEER'S OFFICE

MAP
TO ACCOMPANY APPLICATION TO APPROPRIATE WATER FOR INDUSTRIAL (SAND AND GRAVEL PLANT) AND DOMESTIC
BY
DESERT ROCK & SAND, INC.
FROM AN UNDERGROUND SOURCE
(LAS VEGAS ARTESIAN BASIN).

18960