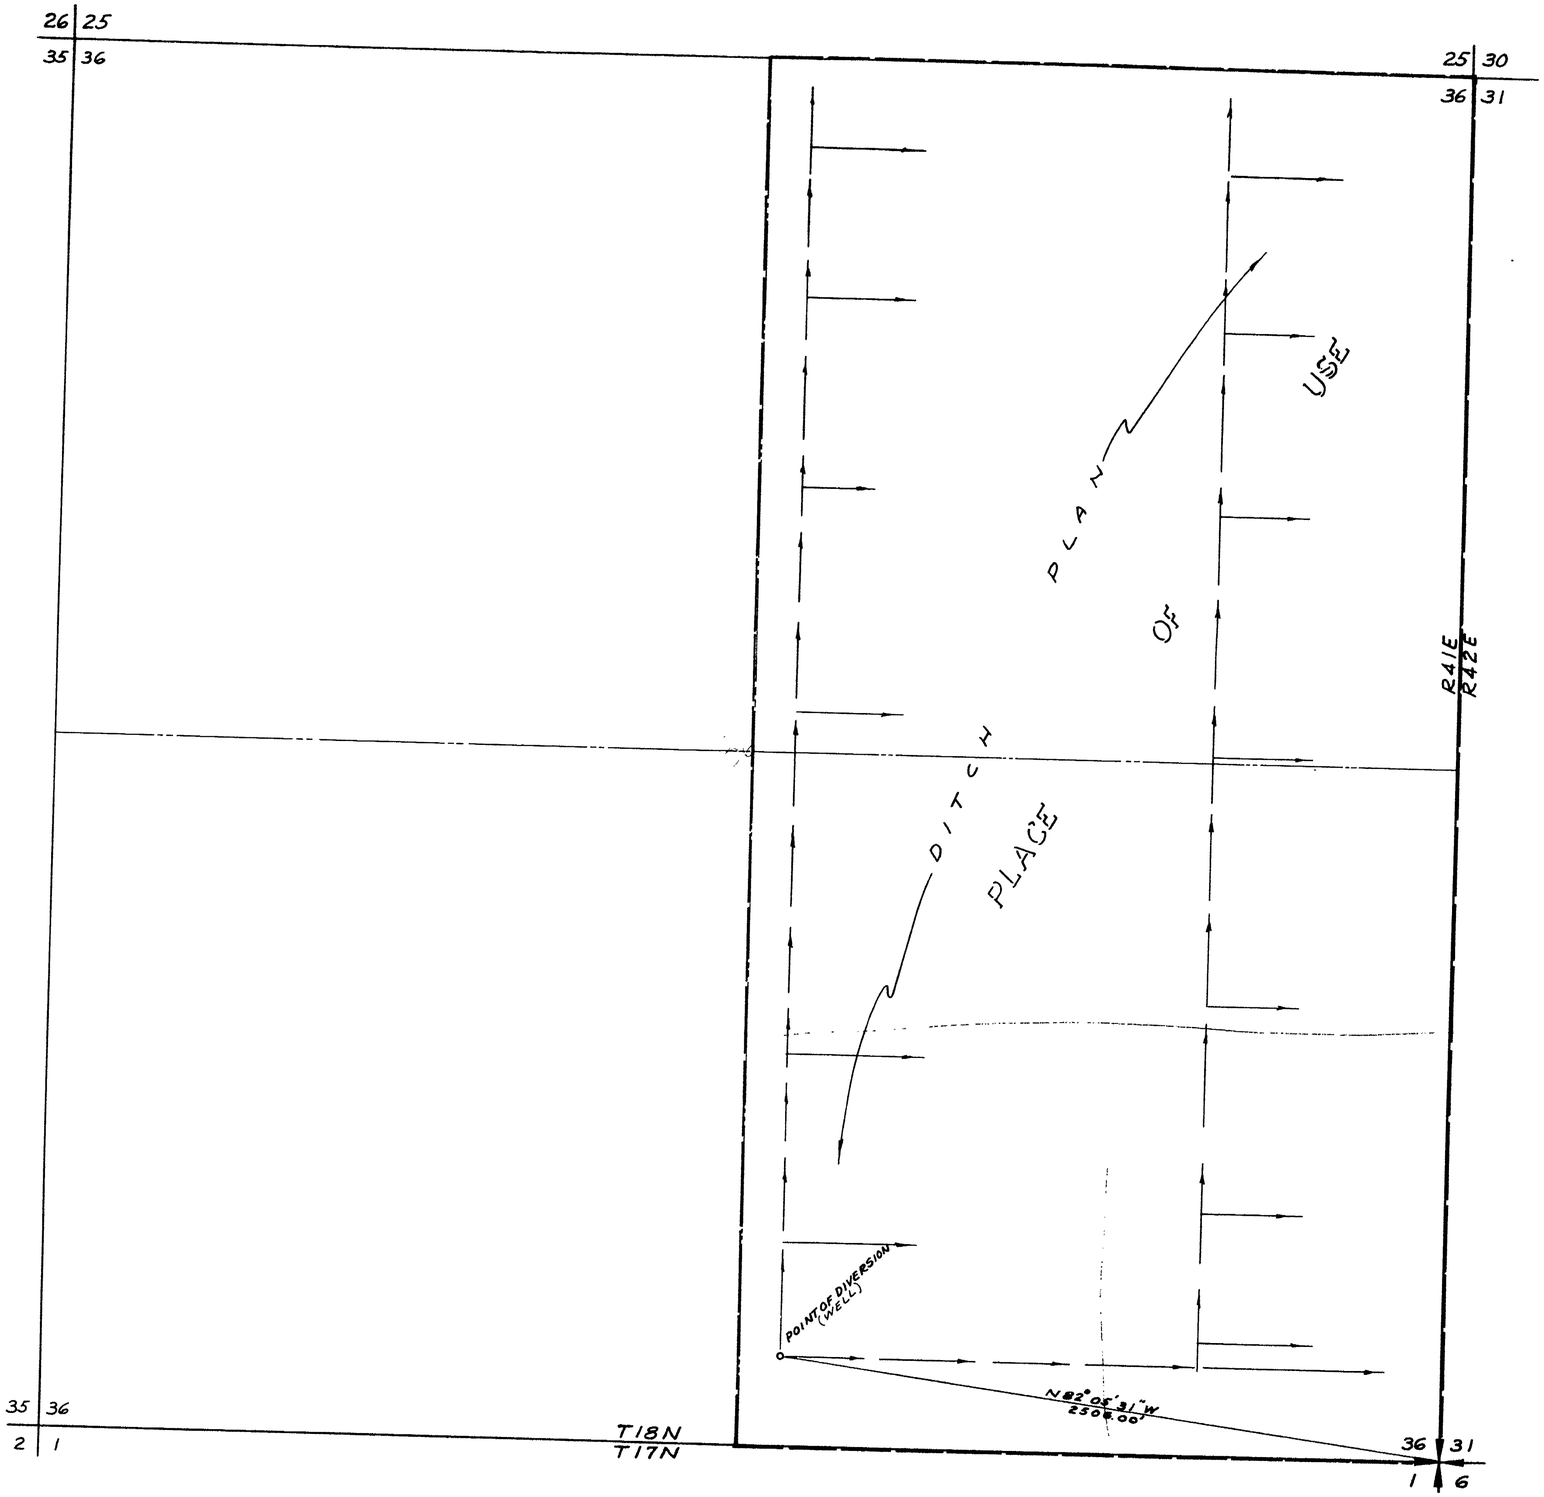

BASIS OF BEARINGS: SOLAR OBSERVATION

STATE OF NEVADA
COUNTY OF WASHOE ss

I, EUGENE C. SPROUT, being first duly sworn, depose and say that this map, consisting of one sheet has been correctly drawn to the designated scale from field notes of a survey made by me or under my direction and supervision between the 19th day of August and the 7th day of September 1960, that it truly and correctly represents the proposed location and extent of the works used to divert water from an underground source in LANDER COUNTY by LYLE BLANTON for irrigation and domestic purposes. That the proposed point of diversion, the location and names of all other works, which will cross or connect with the proposed works, and the boundary of all lands proposed to be irrigated, are fully and correctly designated thereon.

Eugene C. Sprout
EUGENE C. SPROUT
STATE WATER RIGHT SURVEYOR NO. 257

Subscribed and sworn to before me this 13th day of Sept. 1960.

My commission expires
(My Commission Expires July 1, 1961)

Mae Hilda Sherman
NOTARY PUBLIC
IN AND FOR SAID COUNTY AND STATE
Omaha Co., Nevada

600 500 400 300 200 100 50 0 300 500 800
SCALE 1" = 300'

OFFICE
... ENGINEER
1960 SEP 13 PM 4 55

FILED
Sept. 13, 1960
STATE ENGINEER'S OFFICE

MAP
TO ACCOMPANY APPLICATION
TO APPROPRIATE WATER
FROM AN UNDERGROUND SOURCE
FOR IRRIGATION & DOMESTIC PURPOSES
BY LYLE BLANTON IN
E½ SEC. 36 T18N R41E M.D.B. & M.
LANDER COUNTY NEVADA

SPROUT ENGINEERS INC. SPARKS NEVADA JOB 4179-A-80

18963