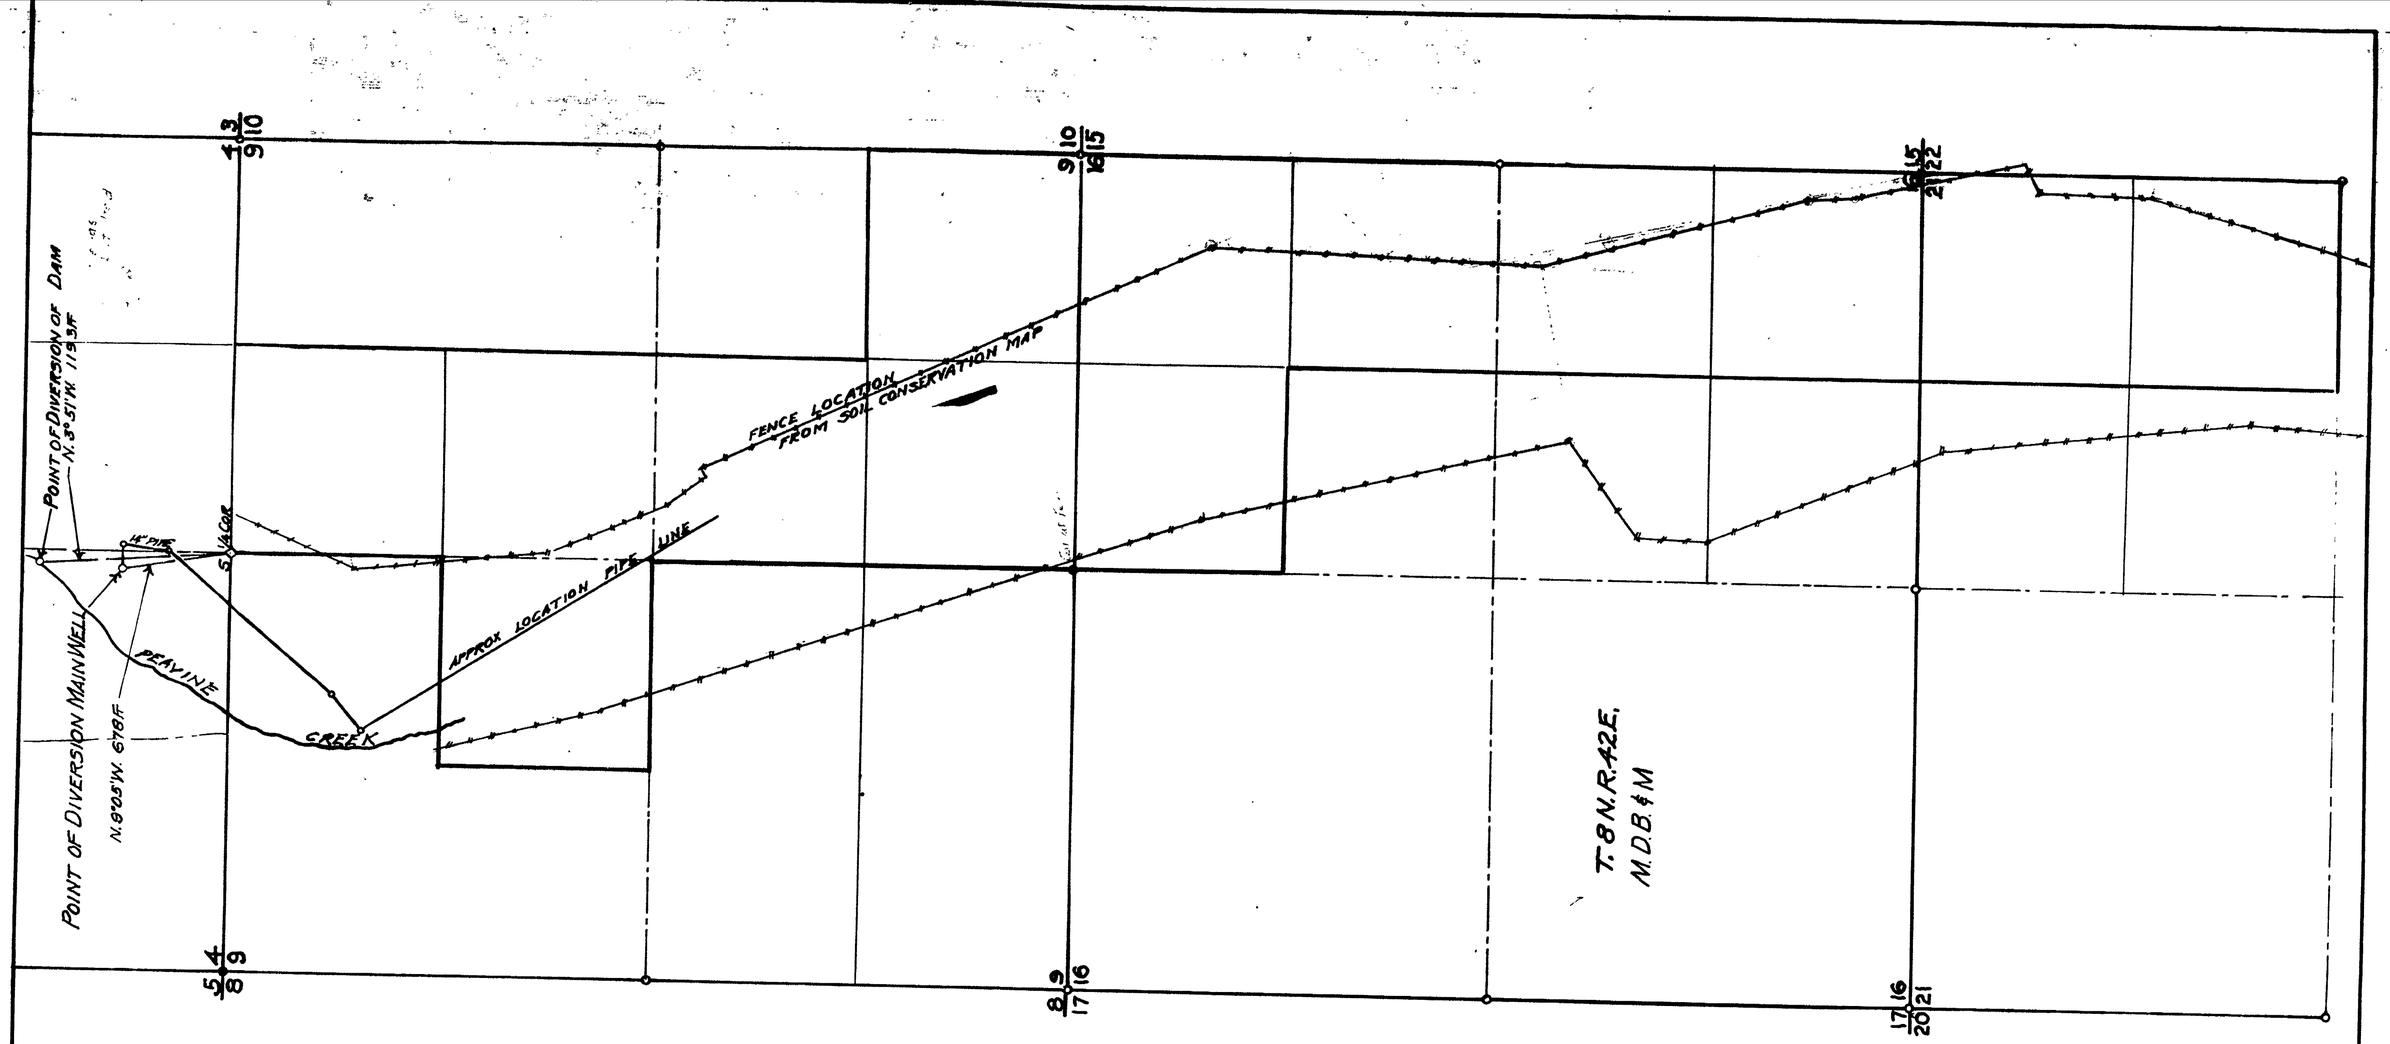

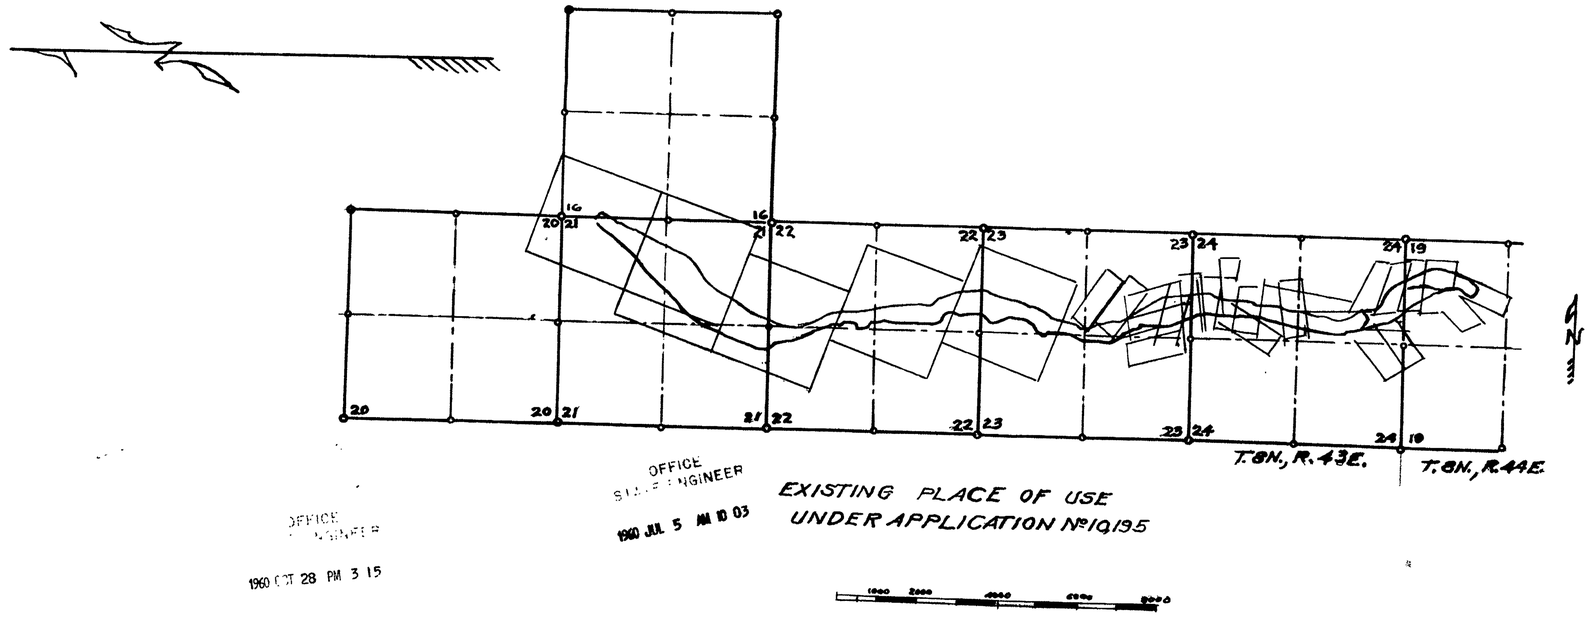

EXISTING PLACE OF USE
UNDER APPLICATION No 10,195

State of Nevada
County of Mineral

I, L. B. Spencer, being duly sworn, depose and say that this map has been correctly drawn to the designated scale from the field notes of a survey made by me June 23 to 26, 1960. That it truly and correctly shows the extent of the works used to divert the water under App. No. 10195, Cert. No. 2696; and change the use to irrigation instead of mining and domestic purposes. That the Place of Use and the area to be irrigated, ditches and all other works are fully and correctly shown. That this change is made by Charles D. Keough, on Peavine Creek in Nye County, Nevada

L. B. Spencer
State Water-Right Surveyor.

Subscribed and sworn to before me this 30 day of June 1960

L. E. Courtin
Notary Public in and for Mineral County, Nevada.

OFFICE
STATE ENGINEER
1960 JUL 5 AM 10 03

OFFICE
STATE ENGINEER
1960 OCT 28 PM 3 15

FILED
Oct. 28, 1960
STATE ENGINEER'S OFFICE

MAP

TO ACCOMPANY APPLICATION TO CHANGE PLACE AND MANNER OF USE UNDER APP. # 10195, CERT. # 2696, ON PEAVINE CREEK, (SURFACE & UNDERGROUND) IN NYE COUNTY, NEVADA.

BY CHARLES D. KEOUGH

SCALE 1" = 500 FT

SURVEYED BY L. B. SPENCER ST. W.-R. SURVEYOR MINA NEVADA

18973