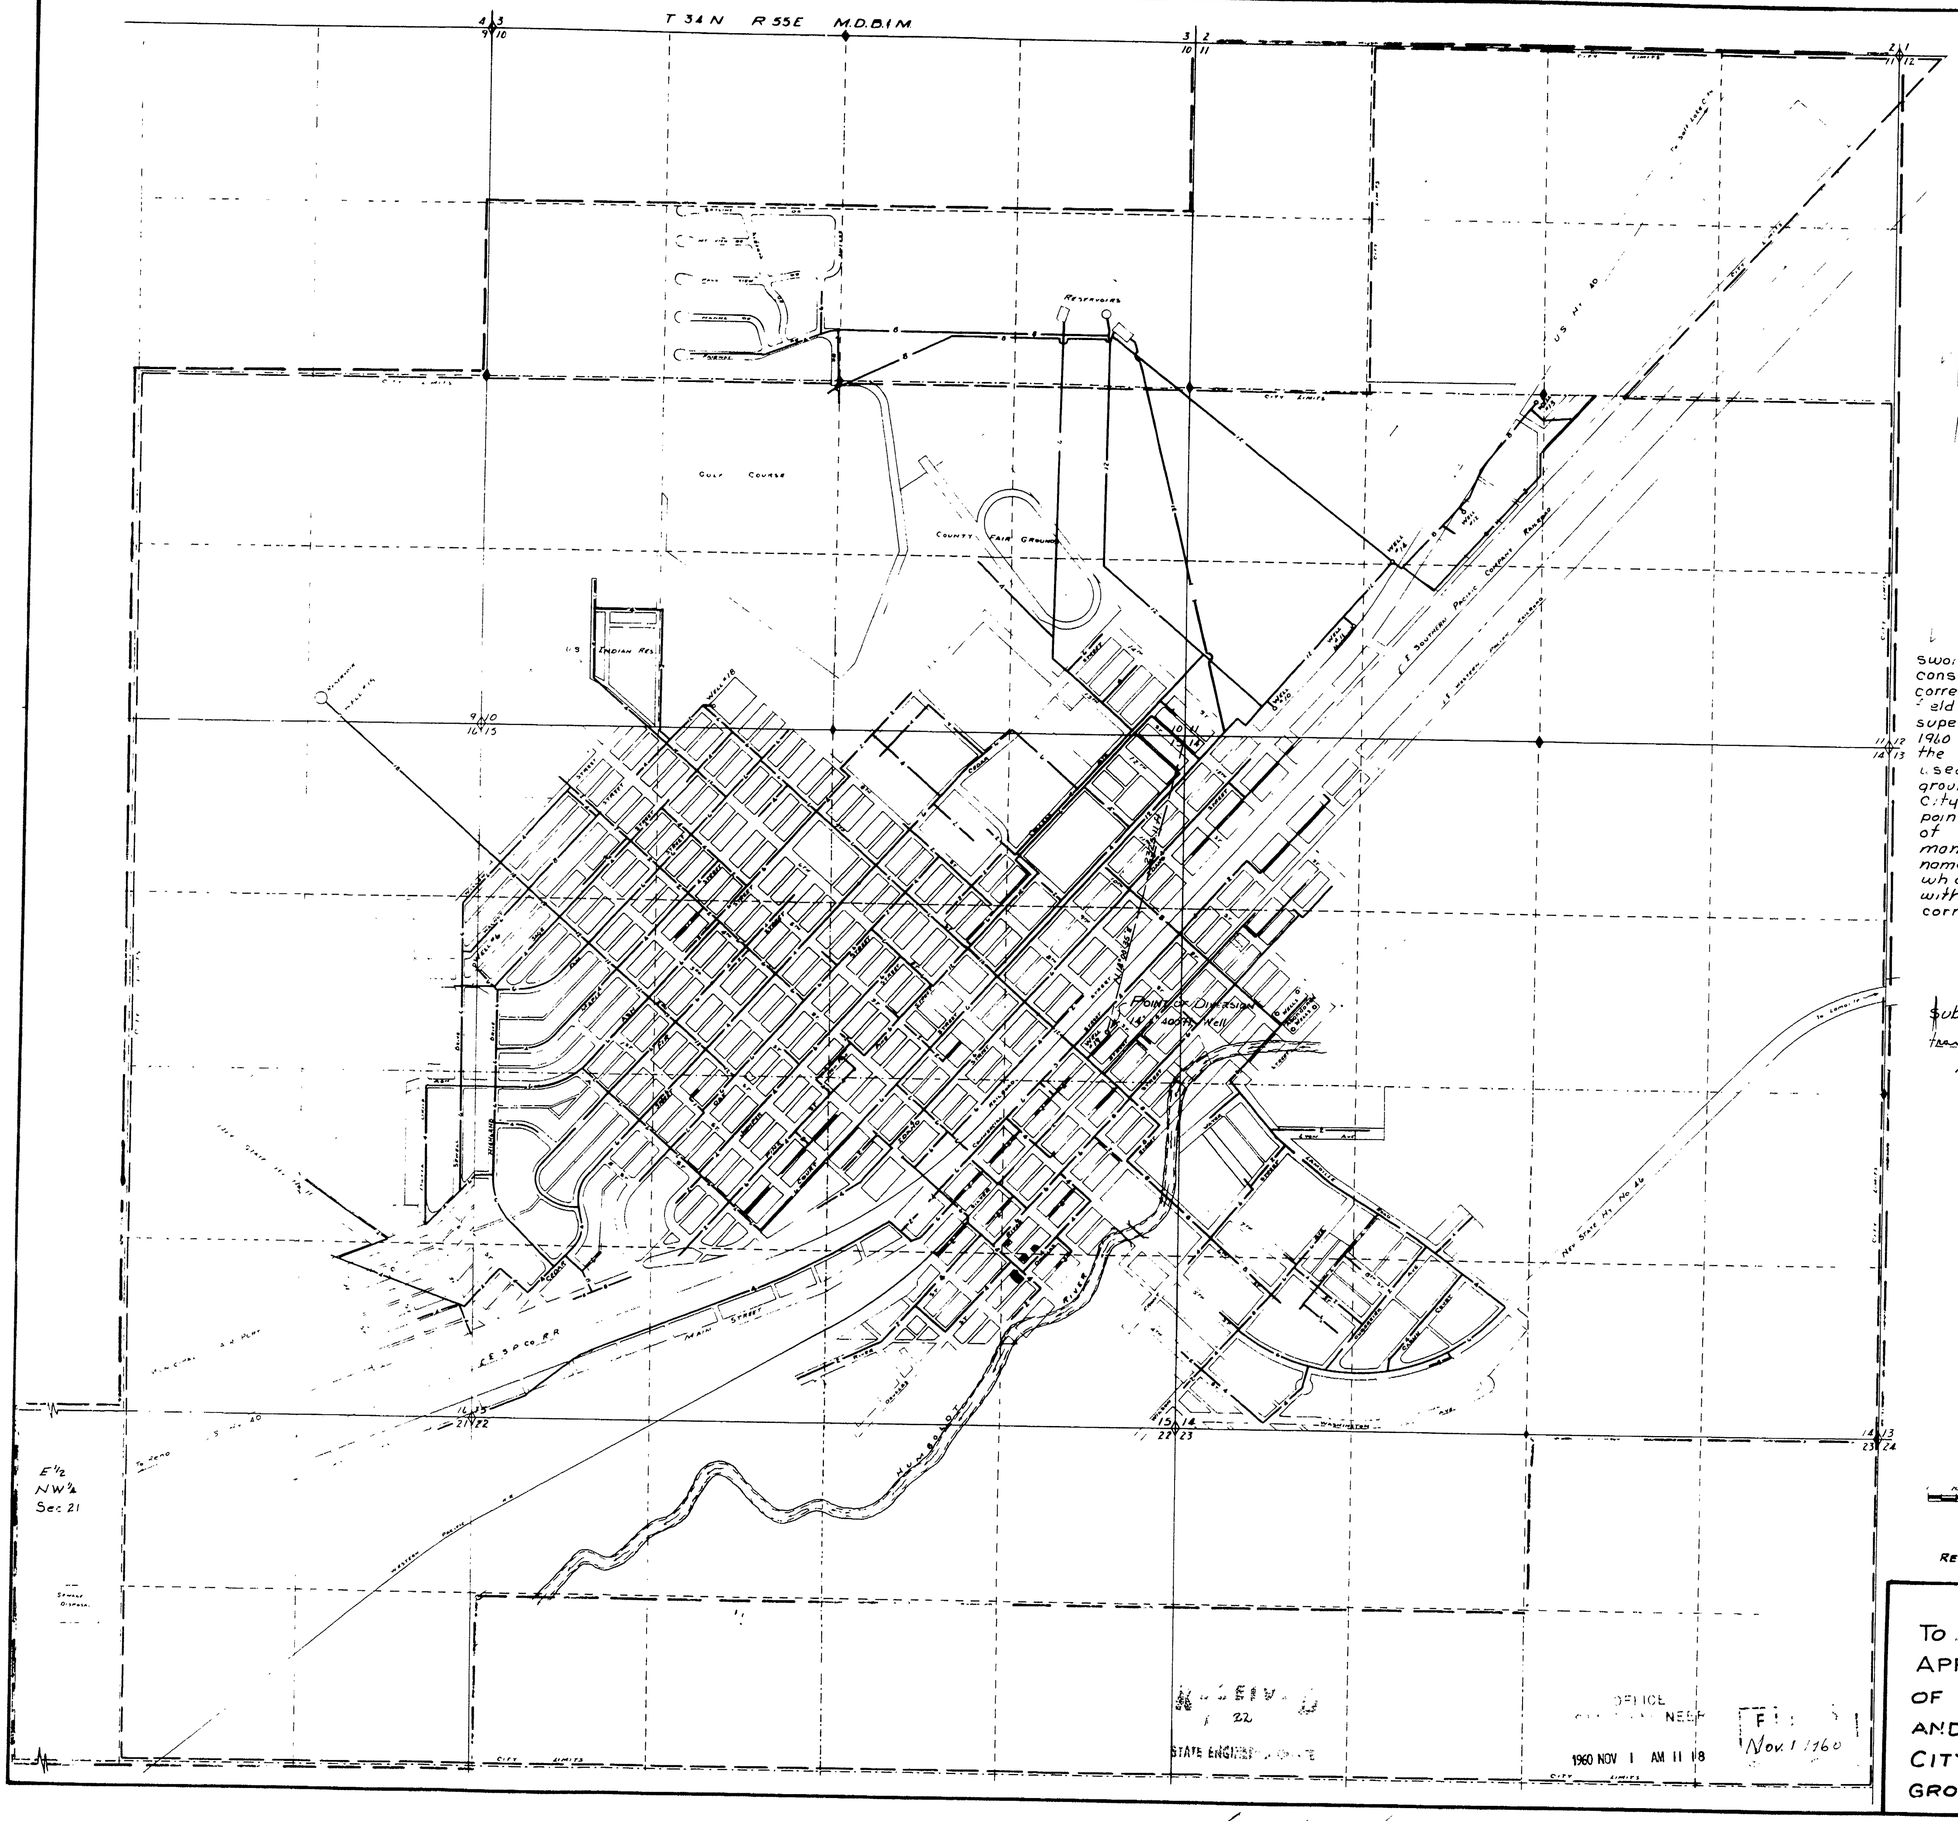

NOTE

PLACE OF USE.

T 34 N, R 55 E, MDB&M

S½ N½ & S½	Section	10
All	"	11
All	"	14
All	"	15
E½	"	16
NE¼ & E½ NW¼	"	21
N½ N½	"	22
SE¼	"	9
N½ NW¼	"	23

STATE OF NEVADA }
COUNTY OF ELKO } S.S.

I, W.H. Settelmeyer, being first duly sworn, depose and say that this map consisting of one sheet has been correctly drawn to the designated scale from field notes of a survey made under my supervision and direction on the 15th day of June 1960. That it truly and correctly represents the location and extent of the works used to divert water from an underground source in Elko County by the City of Elko for Municipal use. That the point of Diversion, the location and size of the diverting conduit, the place and manner of use, and the location and names of all other works or streams which are crossed by or connected with the said works are fully and correctly designated thereon.

W.H. Settelmeyer
State Water Right Surveyor

Subscribed and sworn to before me this 16th day of August 1960

Notary Public in and for Elko County, Nevada

6106 November 1, 1961

Scale 1" = 600'

REVISED SEPT 29, 1960 MC

RECEIVED
22
STATE ENGINEER

OFFICE
STATE ENGINEER
1960 NOV 1 AM 11 18

FILED
Nov. 1 1960

MAP

TO ACCOMPANY APPLICATION TO APPROPRIATE WATER AND PROOF OF BENEFICIAL USE FOR DOMESTIC AND MUNICIPAL USE BY THE CITY OF ELKO FROM AN UNDERGROUND SOURCE - WELL No. 19

18987