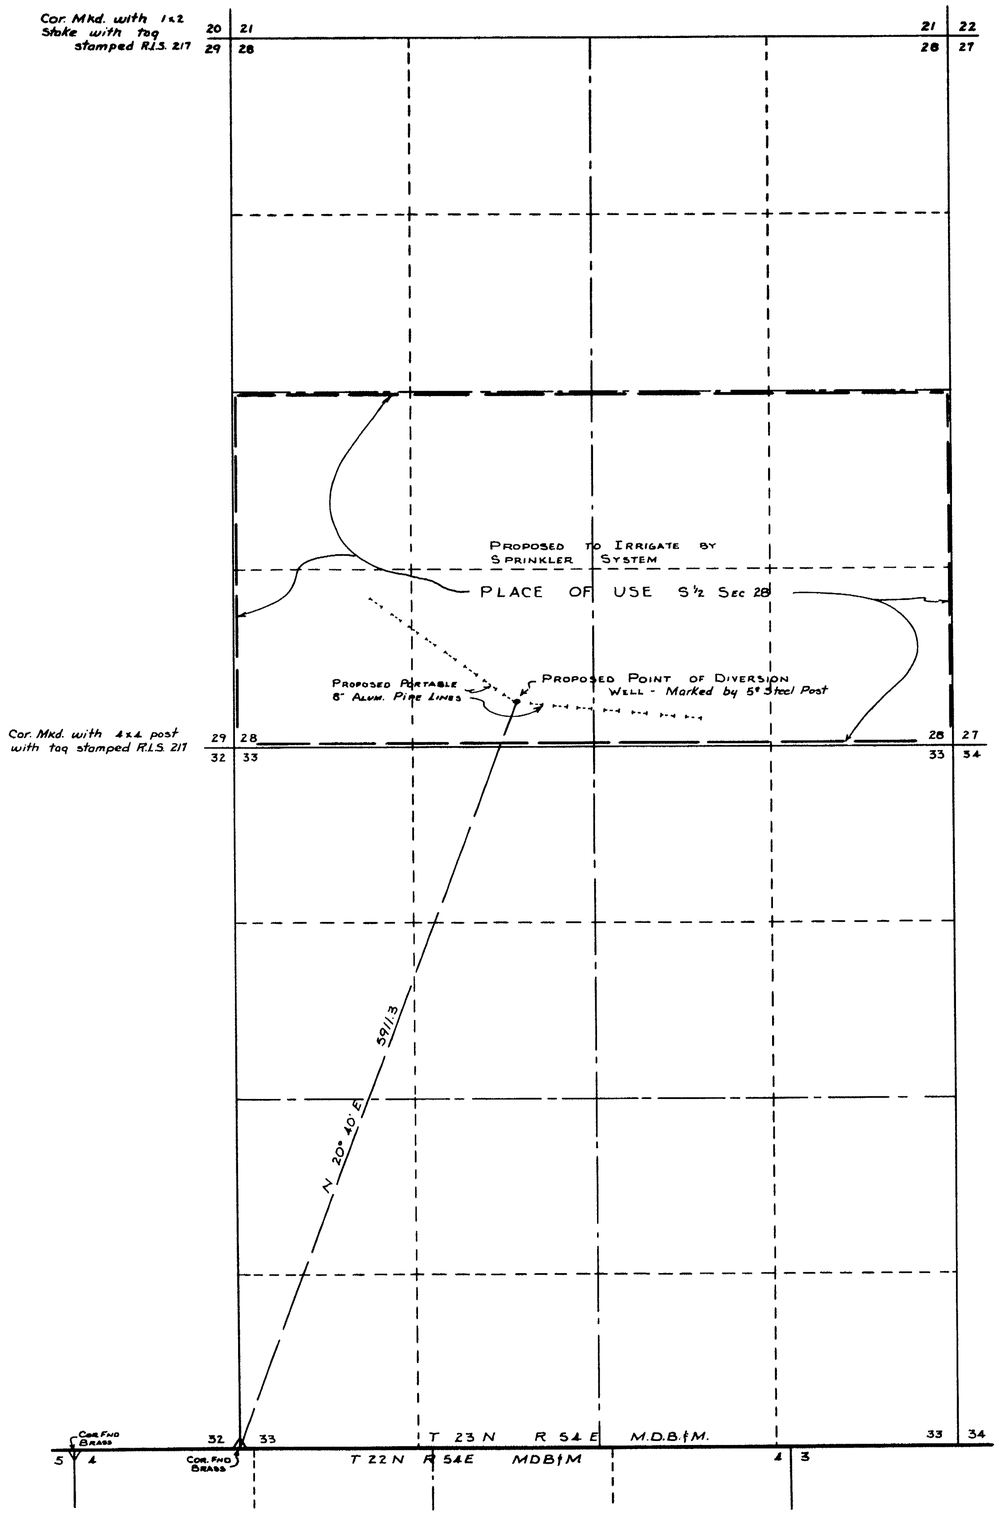

STATE OF NEVADA }
COUNTY OF ELKO } S.S.

I, W.H. Settelmeyer, being first duly sworn, depose and say that this map, consisting of one sheet, has been drawn to the designated scale from field notes of a survey made by me on the 23rd day of September 1960; that it truly and correctly represents the proposed location and extent of the works used to divert water from an underground source in Eureka County by Beverly A. Russell for irrigation purposes. That the proposed point of Diversion, the approximate location and size of the diverting conduit, all reservoirs or basins, the location and names of all other works which will cross or connect with the proposed works, and the boundary of all lands, showing by 40 acre subdivisions the areas proposed to be irrigated, are fully and correctly designated thereon.

W.H. Settelmeyer
STATE WATER RIGHT SURVEYOR

Subscribed and sworn to before me this 26TH day of January 1961.

Frank Weinrauch
NOTARY PUBLIC IN AND FOR ELKO COUNTY NEVADA.

MY COMMISSION EXPIRES FEB. 3, 1963

0 200 500 1000 2000 3000
Scale 1" = 600'

OFFICE
ENGINEER
1961 FEB 1 AM 11 40

FILED
Feb. 1, 1961
STATE ENGINEER'S OFFICE

MAP
TO ACCOMANY APPLICATION TO APPROPRIATE WATER FOR IRRIGATION & DOMESTIC BY BEVERLY A. RUSSELL FROM AN UNDERGROUND SOURCE

M.C.

25105 19004