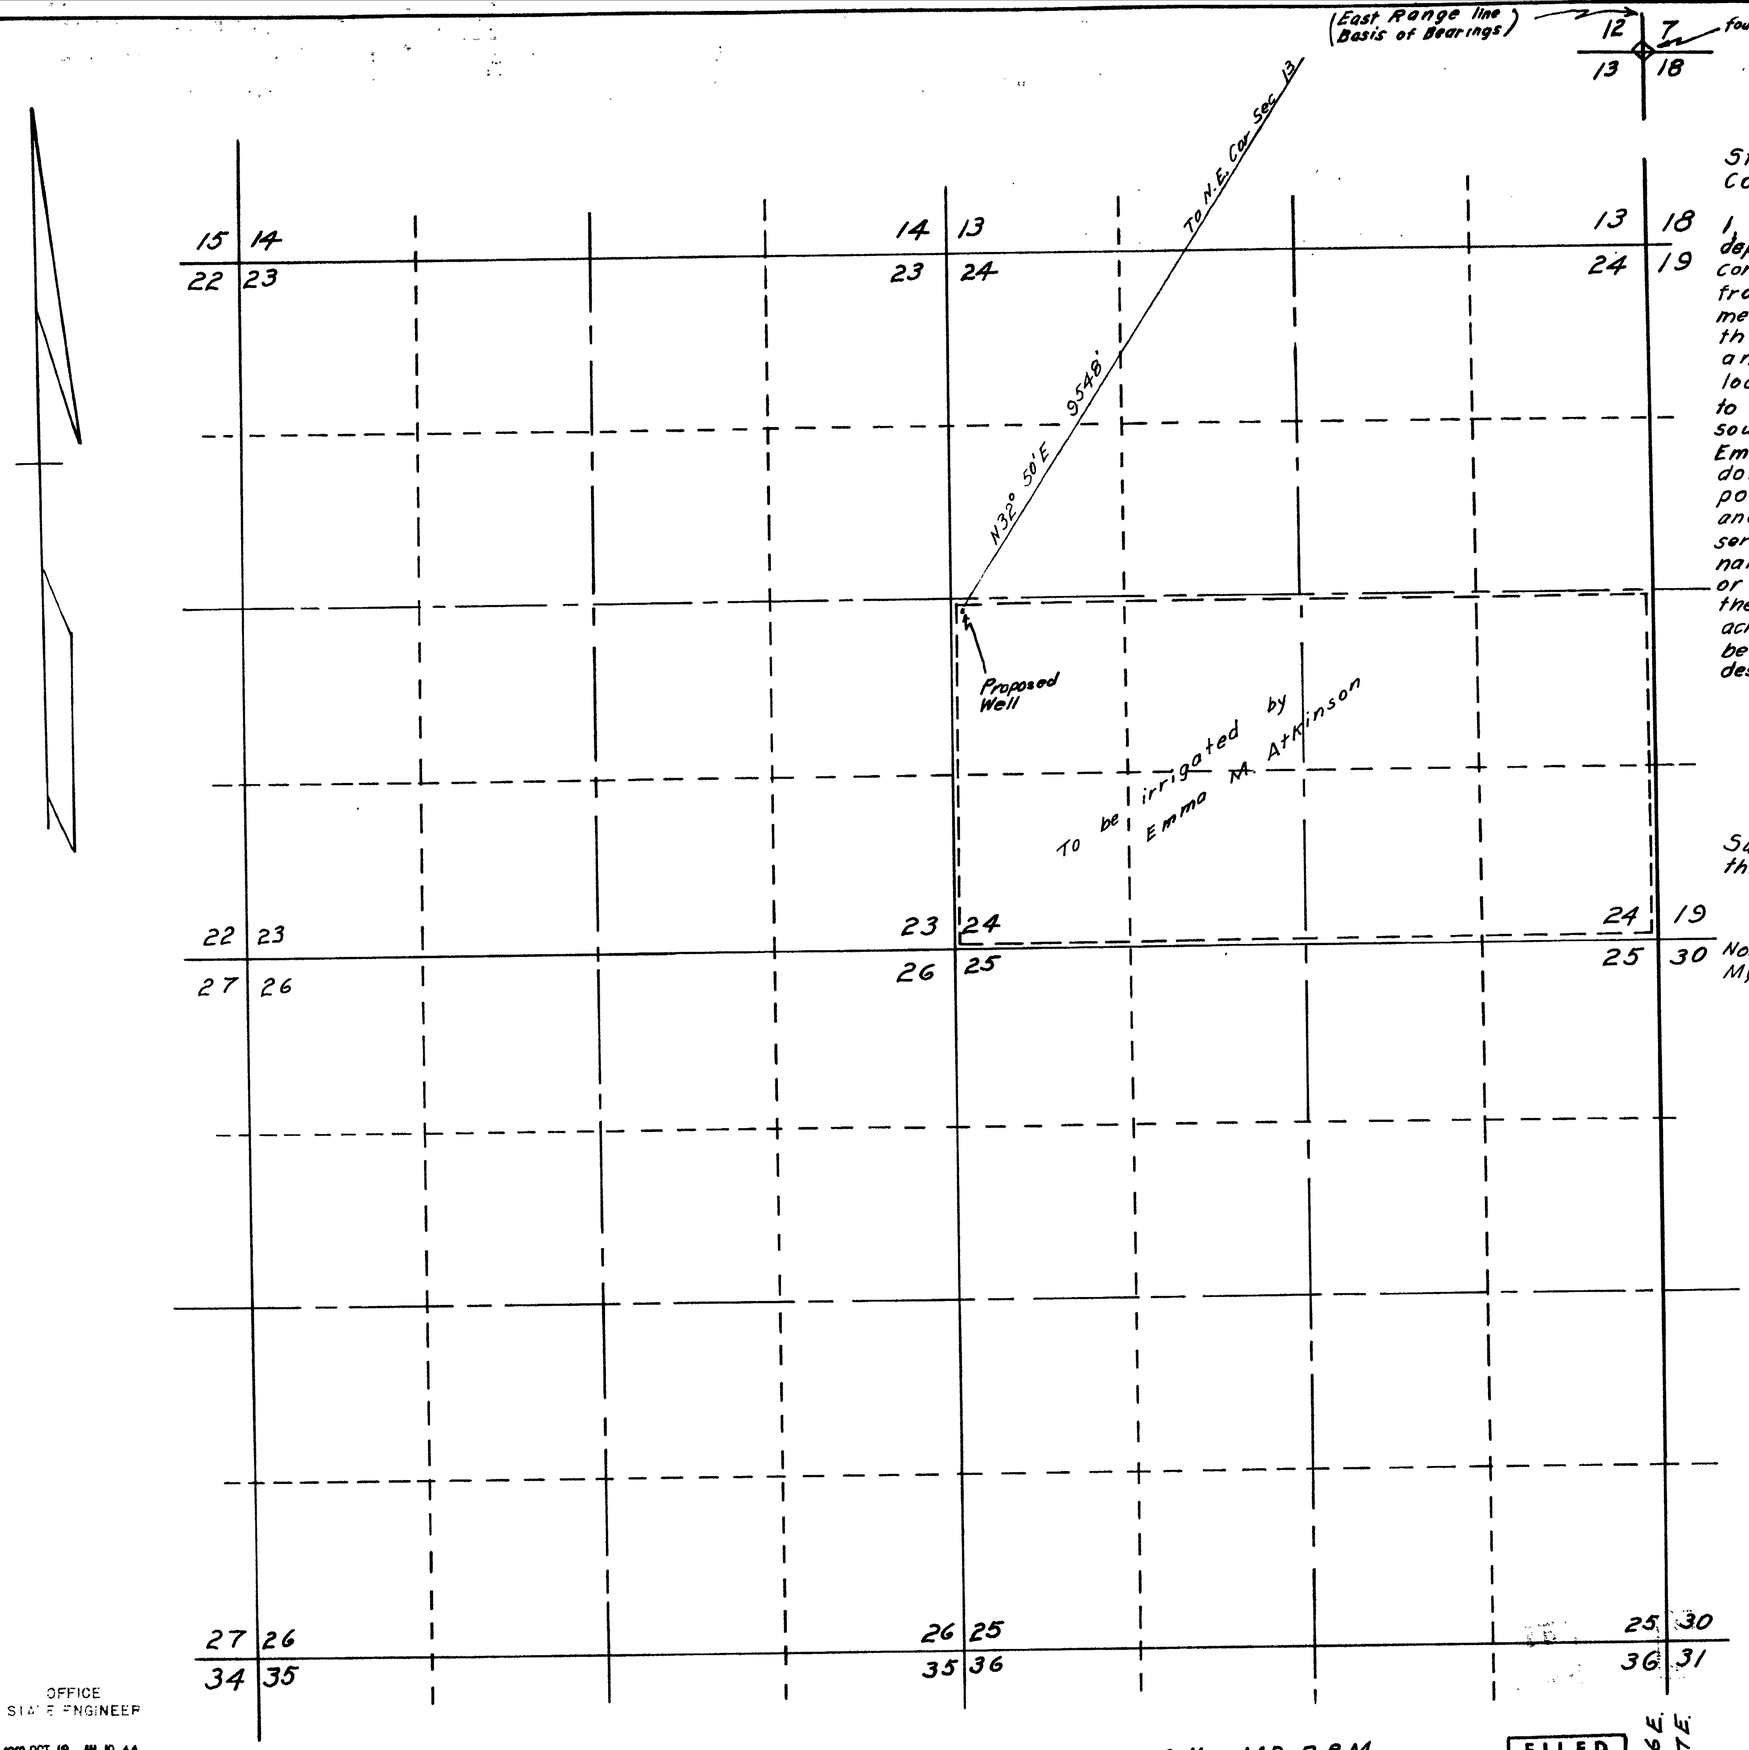

State of Nevada,
County of Humboldt } S.S.

I, J.R. Caldwell, being first duly sworn depose and say that this map has been correctly drawn to the designated scale from field notes of a survey made by me between the 18th day of July, and the 8th day of August, 1960; that it truly and correctly represents the proposed location and extent of the works used to divert water from an underground source, in Humboldt County by Emma M. Atkinson for Irrigation and domestic purposes. That the proposed point of diversion, the approximate location and size of the diverting channel, all reservoirs or basins, the location and names of all other works which will cross or connect with the proposed works and the boundary of all lands, showing by 40-acre subdivisions the areas proposed to be irrigated, are fully and correctly designated thereon.

J.R. Caldwell
State Water Right Surveyor

Subscribed and sworn to before me this 17th day of October, 1960.

Zay A. Rankin
Notary Public in and for Humboldt County, Nevada.
My commission expires January 31, 1961

Scale 1" = 600'
600 0 600 1200 1800

OFFICE
STATE ENGINEER
1960 OCT 18 AM 10 44

FILED
Oct. 18, 1960
STATE ENGINEER'S OFFICE

MAP
To Accompany Application
To Appropriate Water for
Irrigation & Domestic
By: Emma M. Atkinson

From: An Underground Source

19010

19010