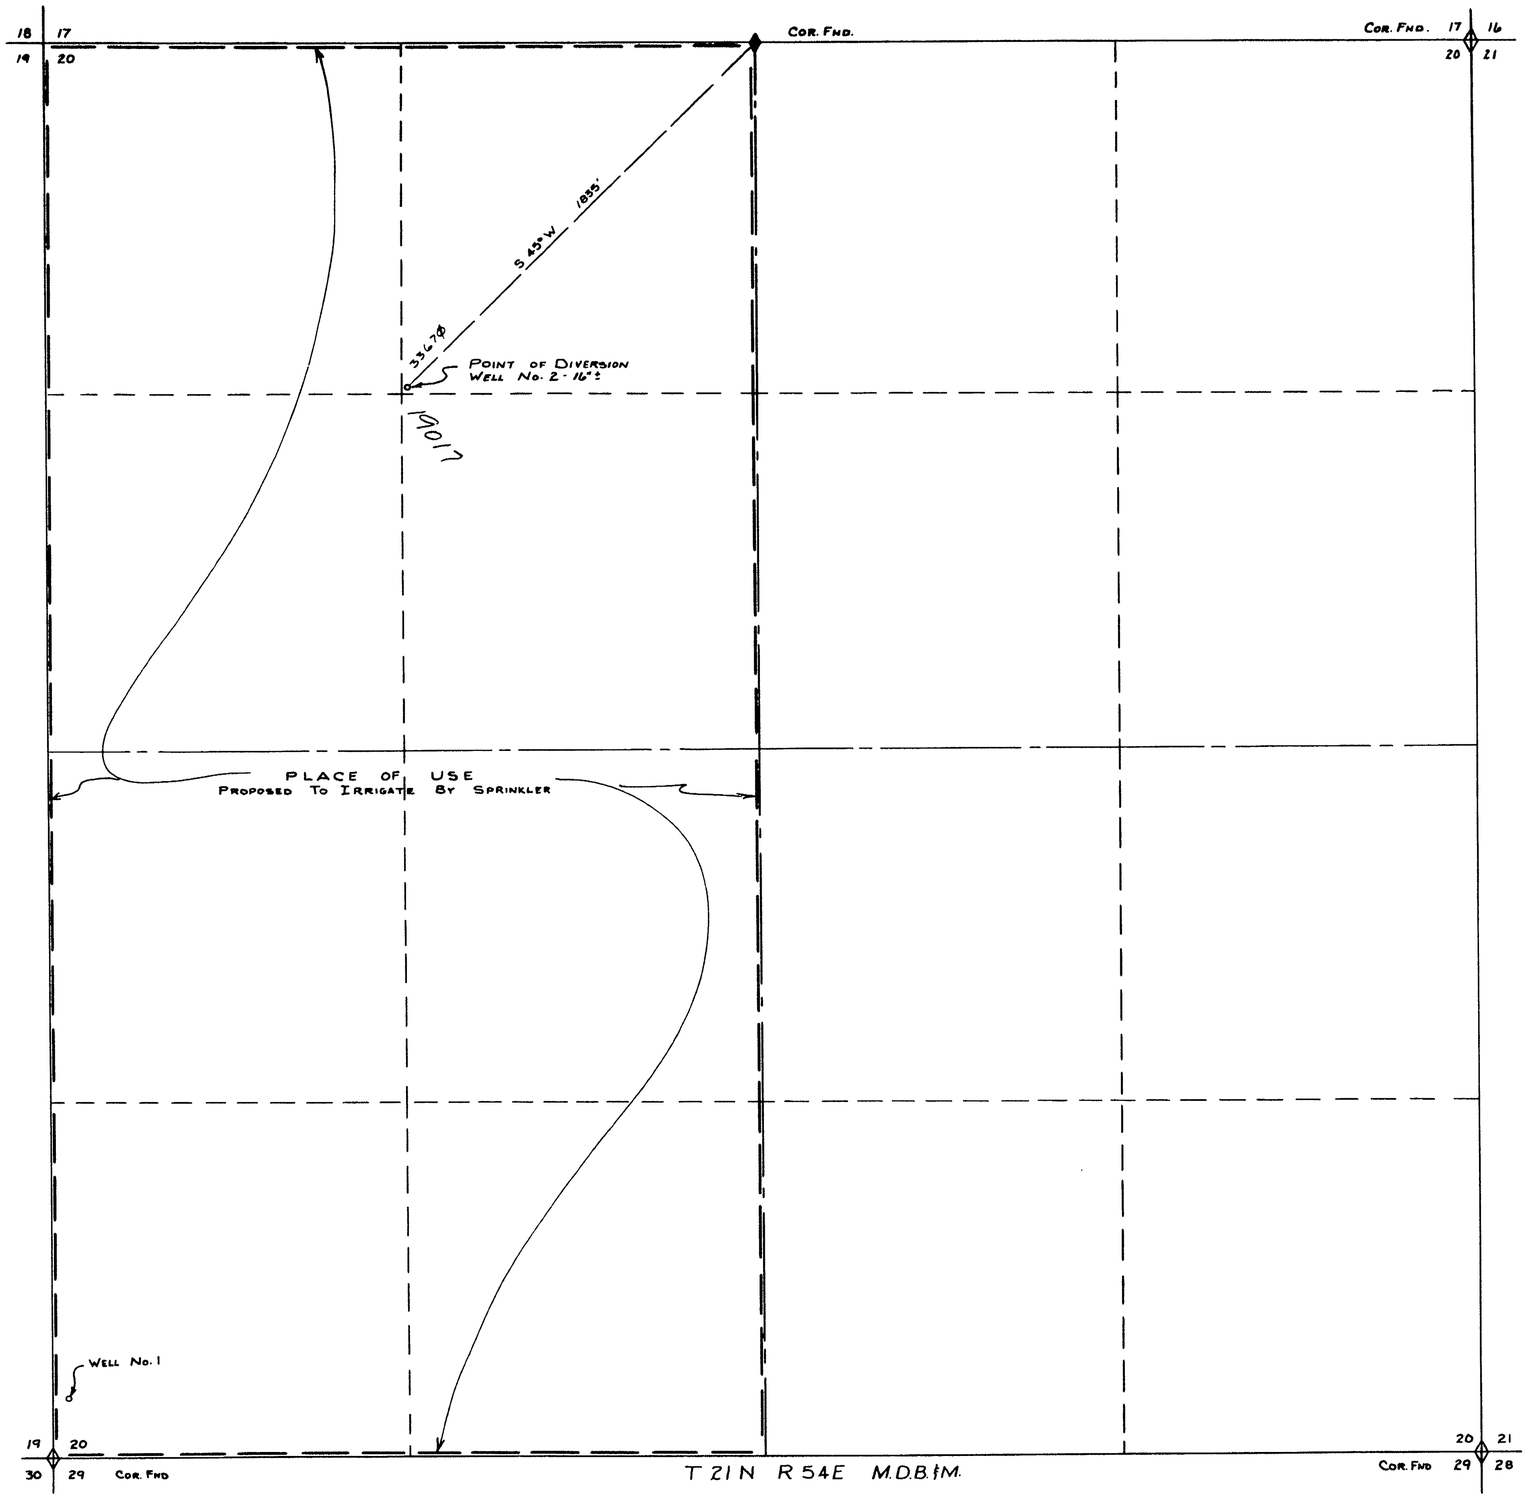

STATE OF NEVADA
COUNTY OF ELKO ss

I, W.H. Settelmeyer, being first duly sworn depose and say that this map consisting of one sheet has been correctly drawn to the designated scale from field notes of a survey made under my supervision and direction on the 11th day of March 1961; that it truly and correctly represents the proposed location and extent of the works used to divert water from an underground source in Eureka County by Felix D. Glass Jr. for irrigation purposes. That the proposed point of diversion, the approximate location and size of the diverting conduit, all reservoirs or basins, the location and names of all other works which will cross or connect with the proposed works, and the boundary of all lands, showing by 40 acre subdivisions the areas proposed to be irrigated, are fully and correctly designated thereon.

W.H. Settelmeyer
STATE WATER RIGHT SURVEYOR

Subscribed and sworn to before me this 15th day of March 1961.

Frances Weinrich
NOTARY PUBLIC IN AND FOR ELKO COUNTY, NEVADA
MY COMMISSION EXPIRES FEB 3, 1963

0 200 500 1000 1500
SCALE 1" = 300'

MAP
TO ACCOMPANY APPLICATION TO APPROPRIATE WATER FOR IRRIGATION & DOMESTIC BY FELIX D. GLASS JR. FROM AN UNDERGROUND SOURCE

1961 MAR 16 AM 11 12

FILED
Mar. 16, 1961
STATE ENGINEER'S OFFICE

19017

33671 19017