POR. SEC. 3, ALL SEC. 4 & 5, T. 21 S., R. 54 E., M.D.B. & M.
CLARK COUNTY, NEVADA
&
NYE COUNTY, NEVADA

POR. SEC. 3, ALL SEC. 4 & 5, T. 21 S., R. 54 E., M.D.B. & M.

POINT OF DIVERSION: S.W. 1/4 N.E. 1/4 SEC. 3

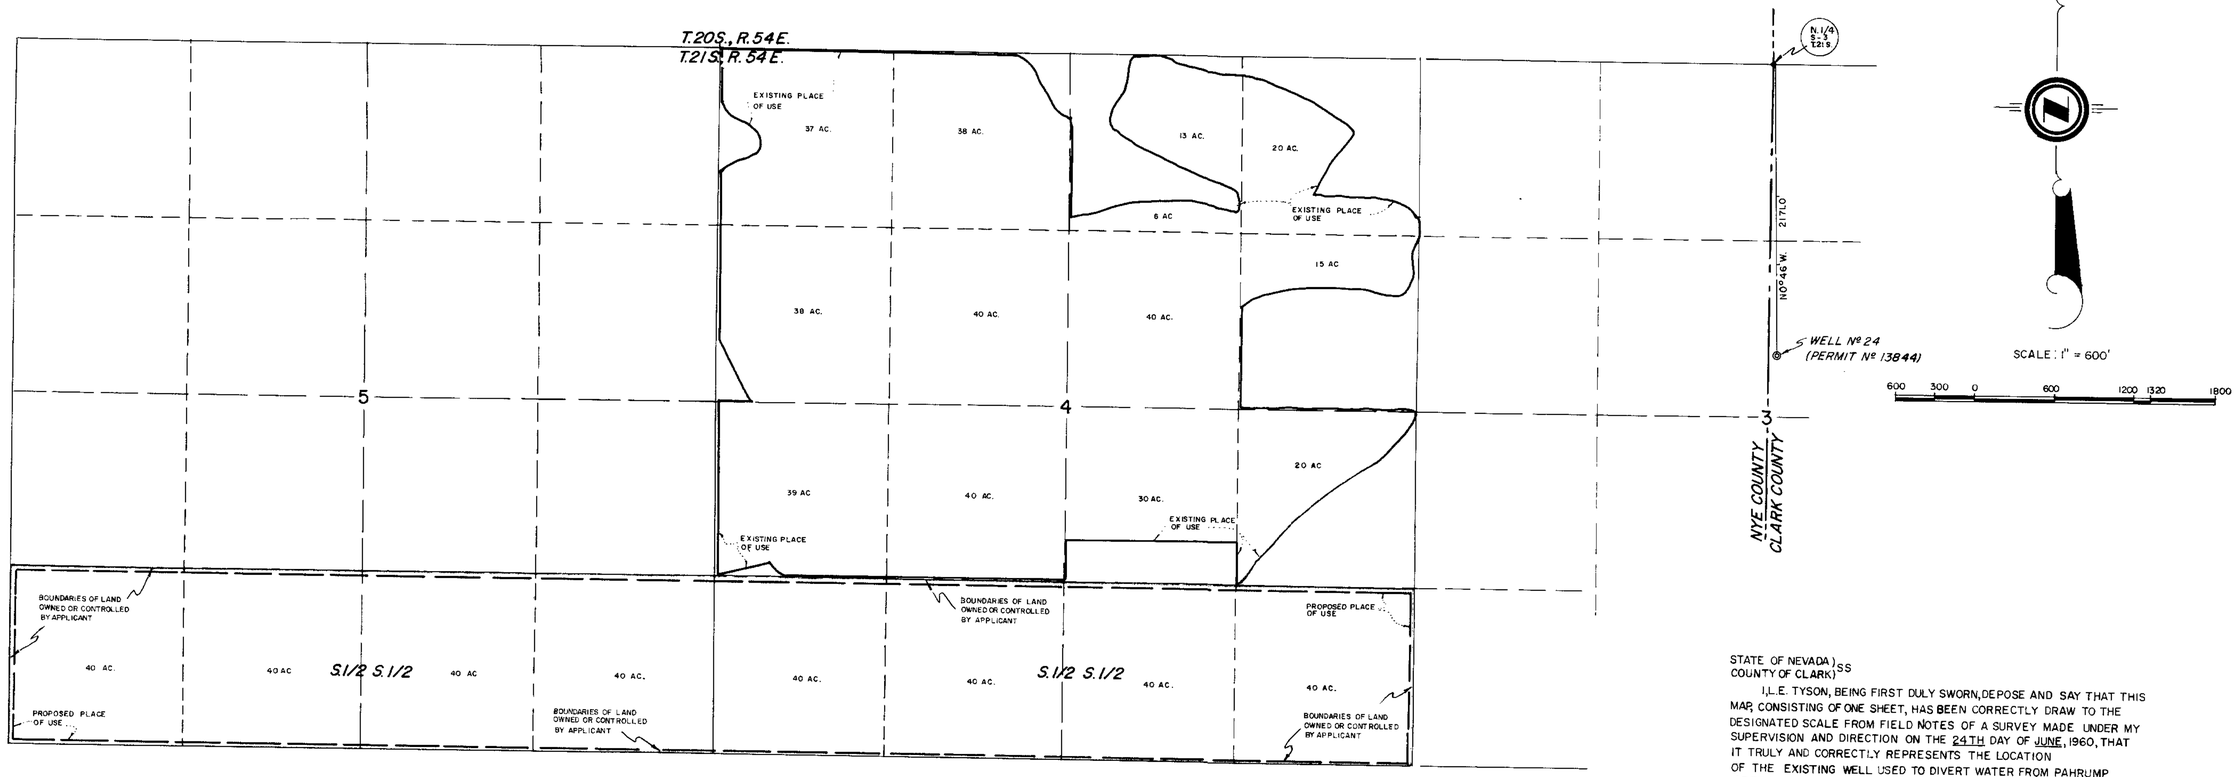

STATE OF NEVADA)
COUNTY OF CLARK) SS

I, L.E. TYSON, BEING FIRST DULY SWORN, DEPOSE AND SAY THAT THIS MAP, CONSISTING OF ONE SHEET, HAS BEEN CORRECTLY DRAW TO THE DESIGNATED SCALE FROM FIELD NOTES OF A SURVEY MADE UNDER MY SUPERVISION AND DIRECTION ON THE 24TH DAY OF JUNE, 1960, THAT IT TRULY AND CORRECTLY REPRESENTS THE LOCATION OF THE EXISTING WELL USED TO DIVERT WATER FROM PAHRUMP ARTESIAN BASIN, IN CLARK COUNTY, NEVADA, BY EDGAR LYLE CHRISTENSEN AND THAT THE BOUNDARIES OF THE LANDS EMBODIED IN THE TRACT OWNED OR CONTROLLED BY APPLICANT, AND UPON WHICH IT IS PROPOSED TO USE THE WATER APPLIED FOR, ARE FULLY AND CORRECTLY DESIGNATED THEREON.

L.E. Tyson
STATE WATER RIGHTS SURVEYOR

SUBSCRIBED AND SWORN TO BEFORE ME THIS 12th DAY OF July 1960

Geraldine B. Tyson
NOTARY PUBLIC IN AND FOR CLARK COUNTY, NEVADA

MY COMMISSION EXPIRES April 30, 1963

Oct. 23, 1961

MAP TO ACCOMPANY APPLICATION
FOR
CHANGE IN PLACE OF USE
OF
PERMIT Nº 13844
FOR
EDGAR LYLE CHRISTENSEN
FROM
PAHRUMP ARTESIAN BASIN
CLARK COUNTY, NEVADA

65734 19030