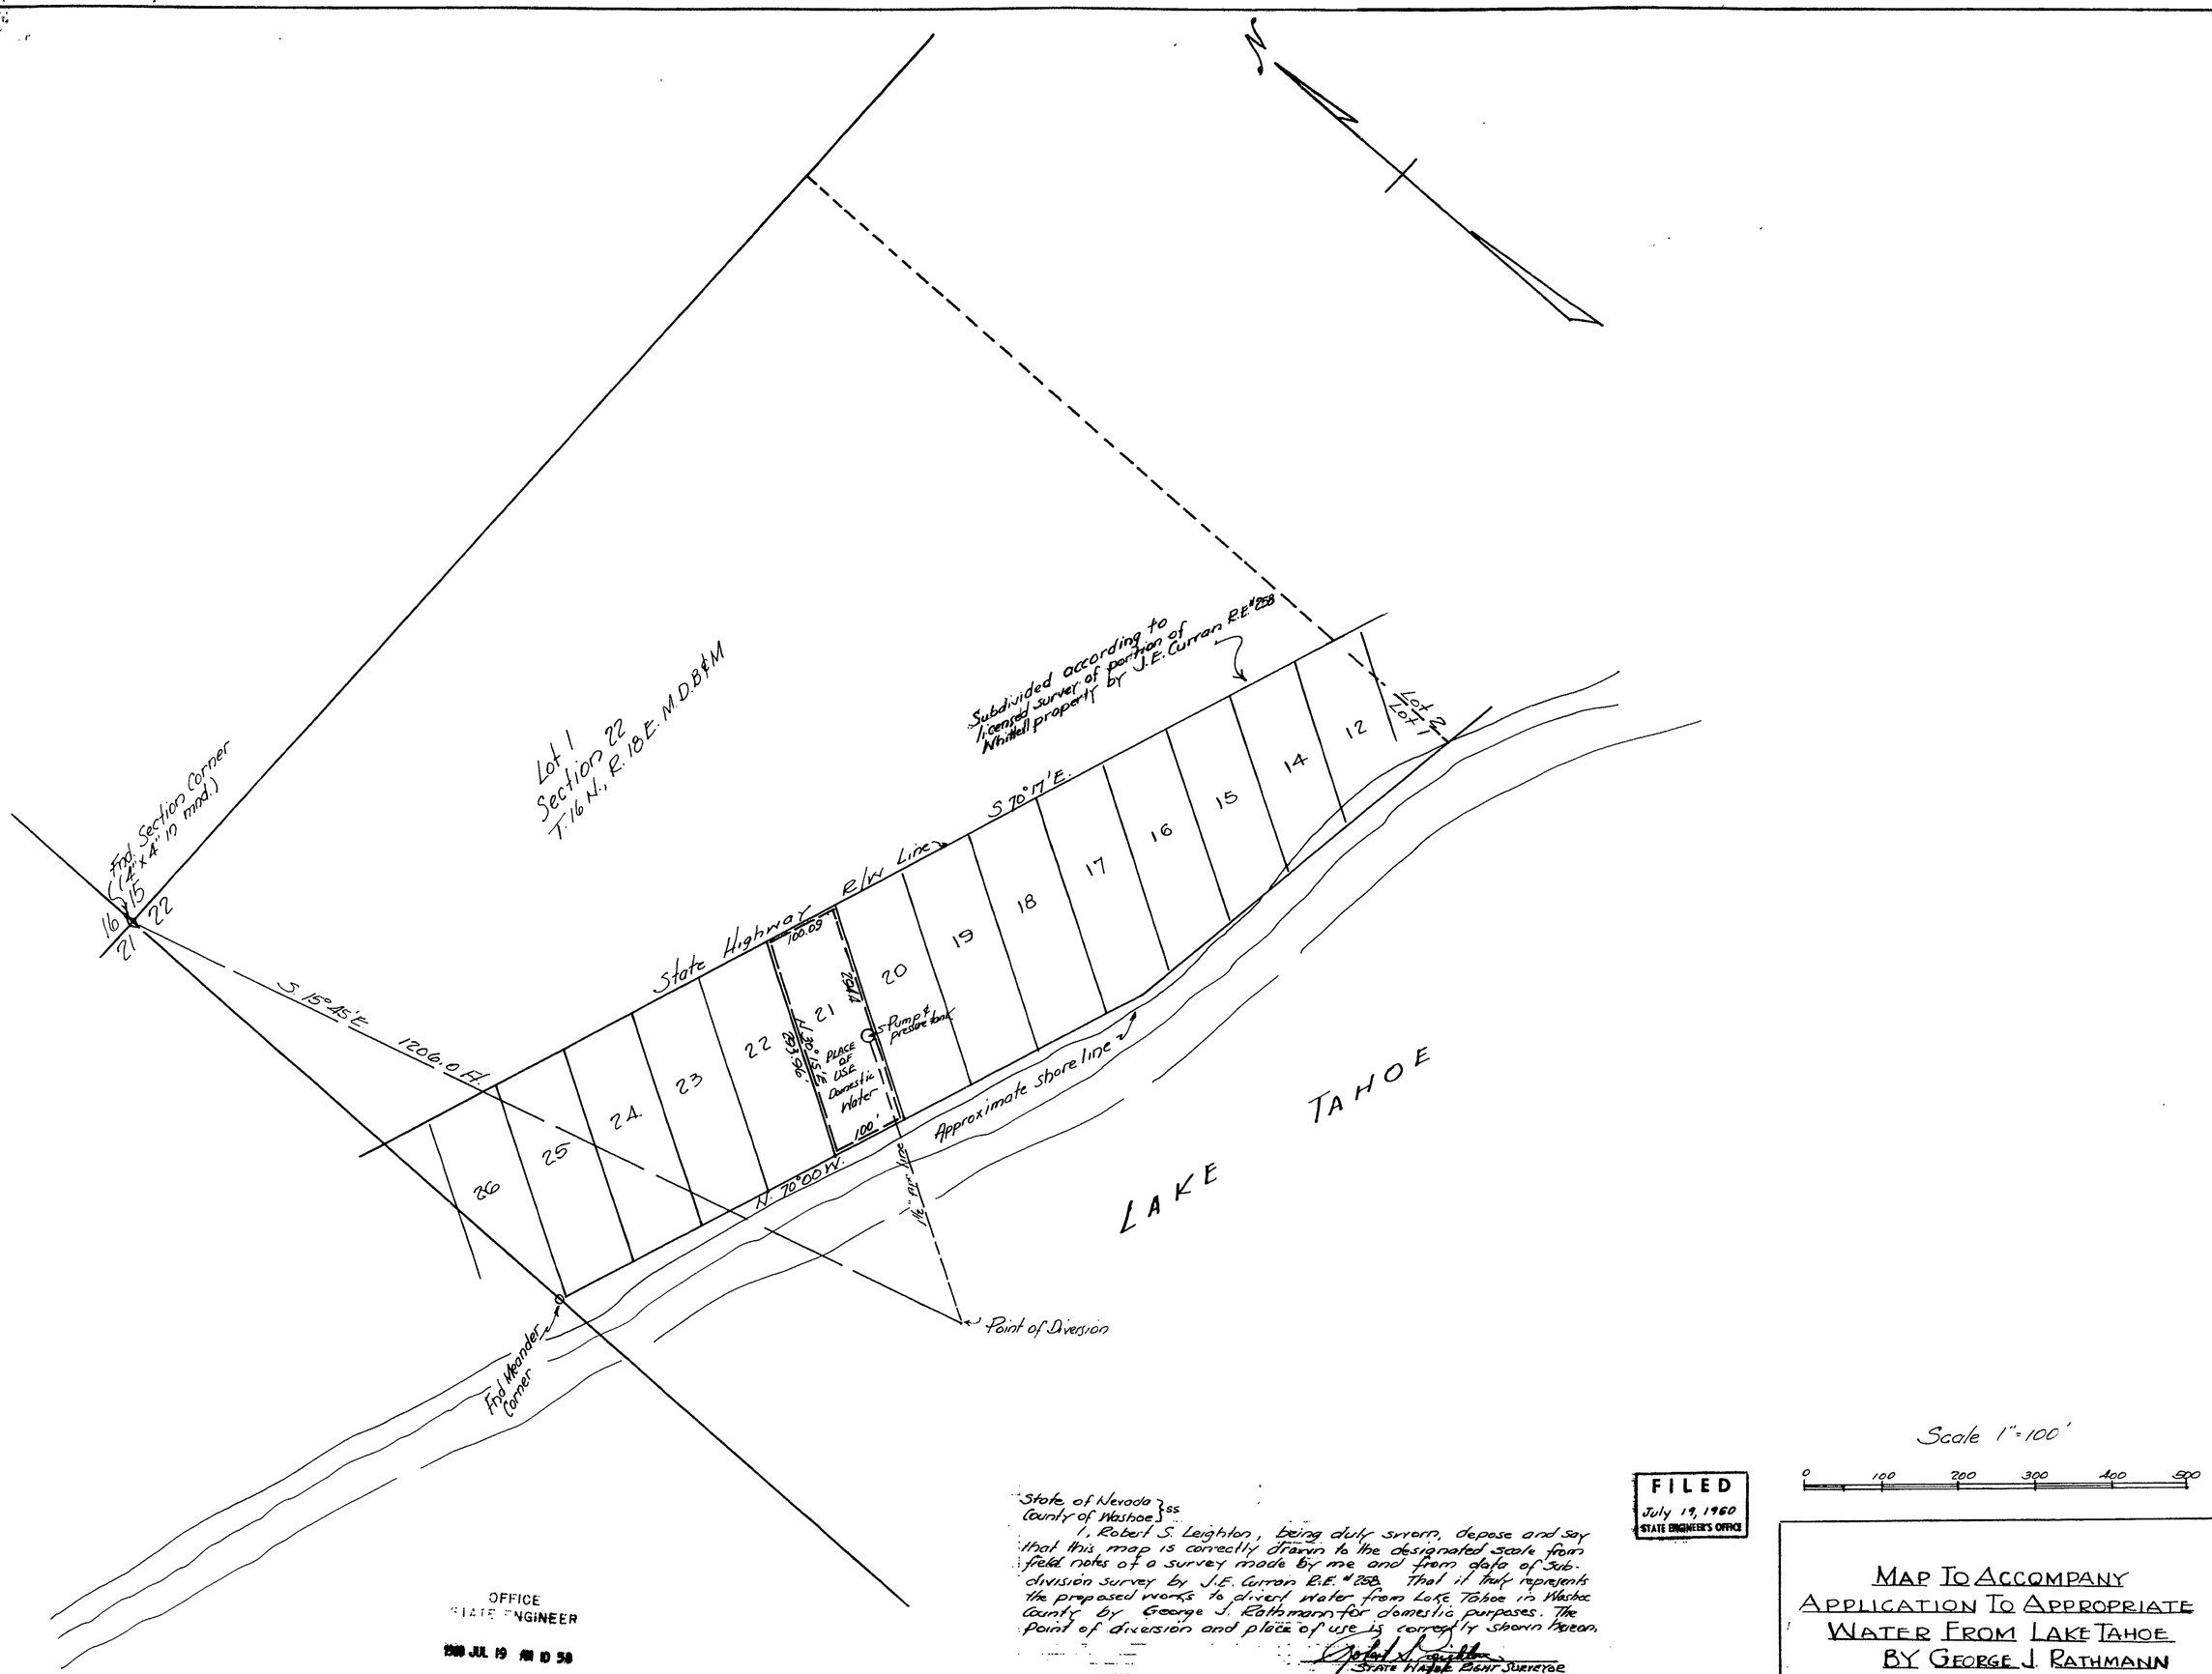

OFFICE
STATE ENGINEER

1960 JUL 19 AM 10 58

State of Nevada }ss.
County of Washoe }

I, Robert S. Leighton, being duly sworn, depose and say that this map is correctly drawn to the designated scale from field notes of a survey made by me and from data of subdivision survey by J.E. Curran R.E. #258. That it truly represents the proposed works to divert water from Lake Tahoe in Washoe County by George J. Rathmann for domestic purposes. The point of diversion and place of use is correctly shown hereon.

Robert S. Leighton
State Water Right Surveyor

Subscribed and sworn before me this 18 day of July, 1960.

Notary Public in and for Washoe County, Nevada.
My commission expires Mar 11 1962

FILED
July 19, 1960
STATE ENGINEER'S OFFICE

Scale 1" = 100'

0 100 200 300 400 500

MAP TO ACCOMPANY
APPLICATION TO APPROPRIATE
WATER FROM LAKE TAHOE
BY GEORGE J. RATHMANN
FOR DOMESTIC PURPOSES.

19043