SEC. 20, T.21S., R.61E., M.D.B.&M.

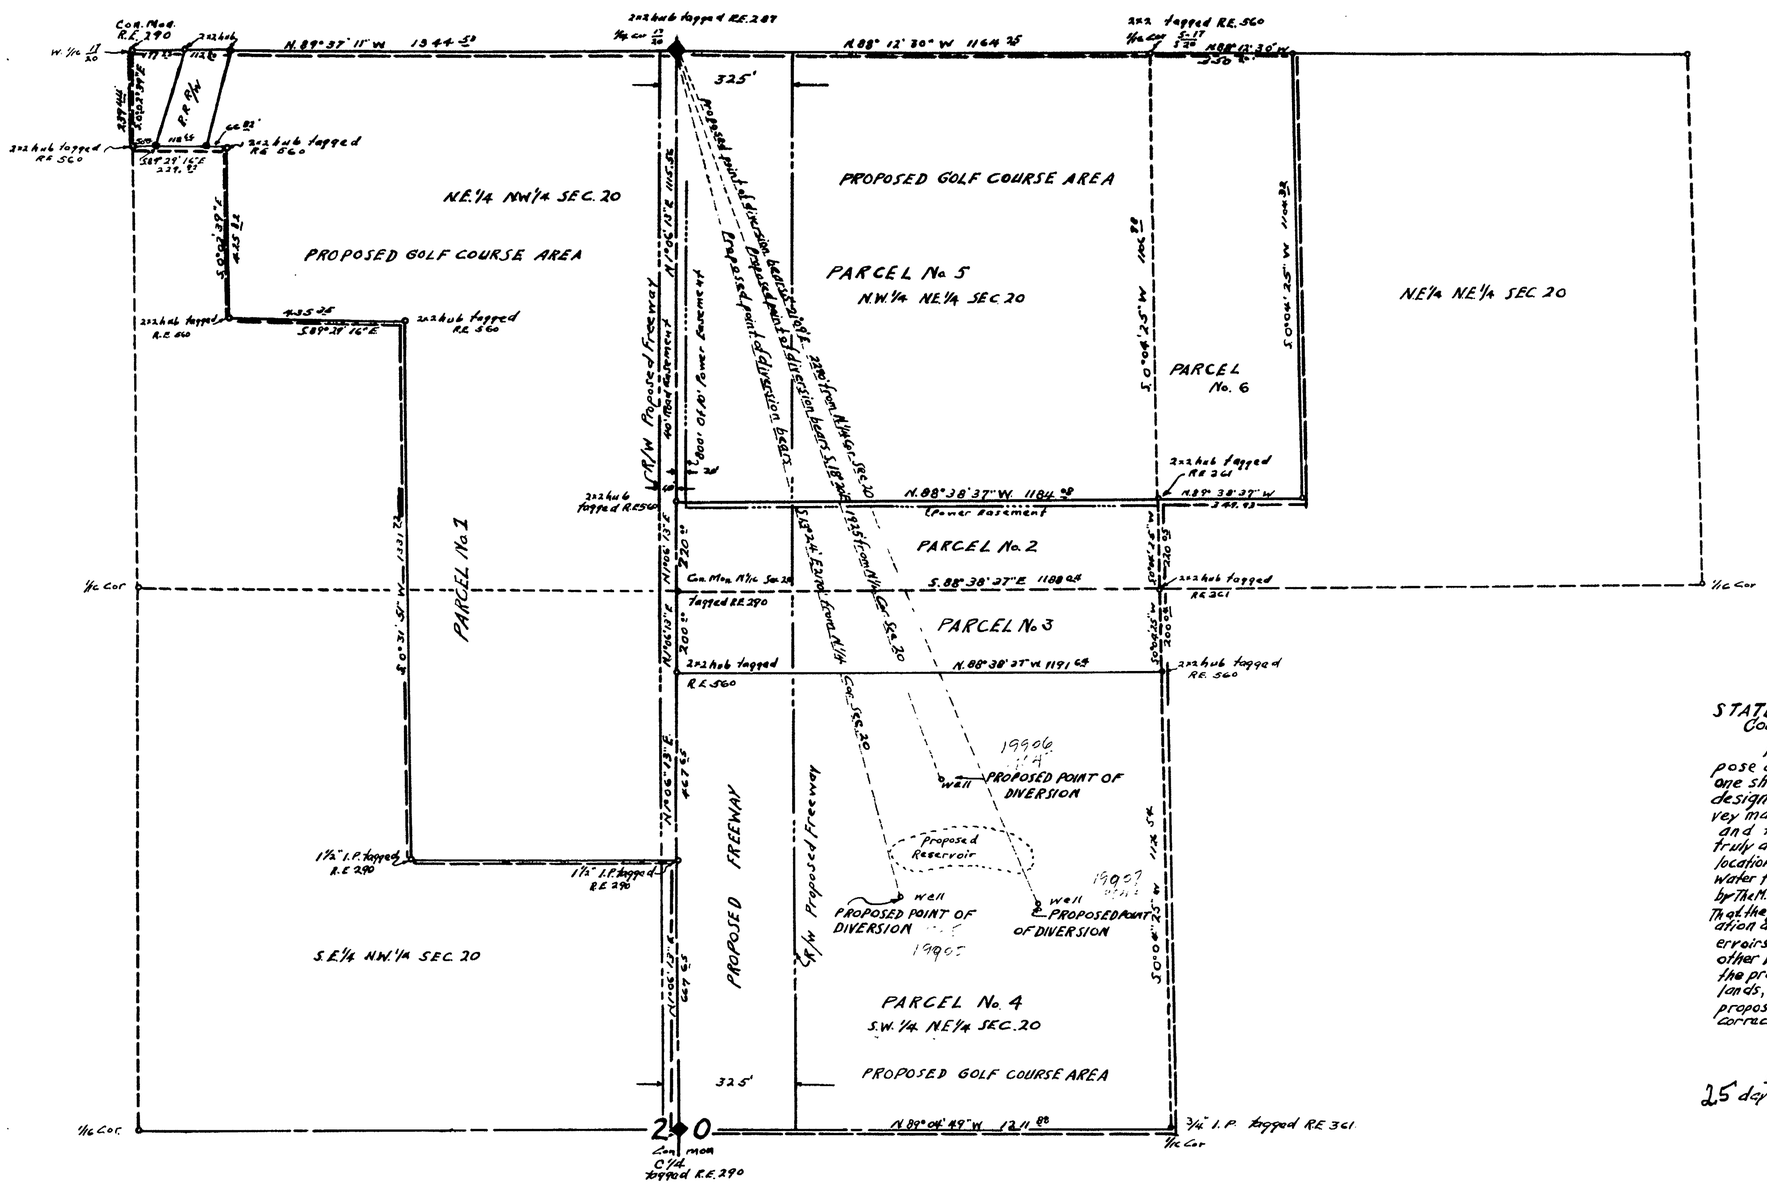

STATE OF NEVADA
COUNTY OF CLARK } S.S.

I, L.A. Harris, being first duly sworn, depose and say that this map, consisting of one sheet, has been correctly drawn to the designated scale from field notes of a survey made by me between the 11 day of June and the 20 day of June, 1960; that it truly and correctly represents the proposed location and extent of the works used to divert water from Las Vegas Artesian Basin, Clark County by The M.&R. Investment Co. Inc. for Recreation-Irrigation (Golf Course) & Domestic purposes. That at the proposed point of diversion, the approximate location and size of the diverting channel, all reservoirs or basins, the location and names of all other works which will cross or connect with the proposed works, and the boundary of all lands, showing by 40 acre subdivisions the areas proposed to be used for golf course, are fully and correctly designated thereon.

L.A. Harris
STATE WATER RIGHT SURVEYOR

Subscribed and sworn to before me this 25 day of June, 1960.

NOTARY PUBLIC IN AND FOR CLARK COUNTY, NEVADA.

My Commission Expires 1963

SCALE: 1-IN. = 200 FT.

0 100 200 300 400 500 750 1000 FT.

OFFICE ENGINEER
1960 JUL 21 AM 8 06

OFFICE ENGINEER

FILED
Sept. 9, 1960
STATE ENGINEER'S OFFICE

MAP TO ACCOMPANY
APPLICATION
TO APPROPRIATE WATER
FOR
RECREATION-IRRIGATION (GOLF COURSE) & DOMESTIC
BY
THE M.&R. INVESTMENT CO. INC.
FROM
LAS VEGAS ARTESIAN BASIN

19907 19906 19905 19047 19046 19045 ← File Under