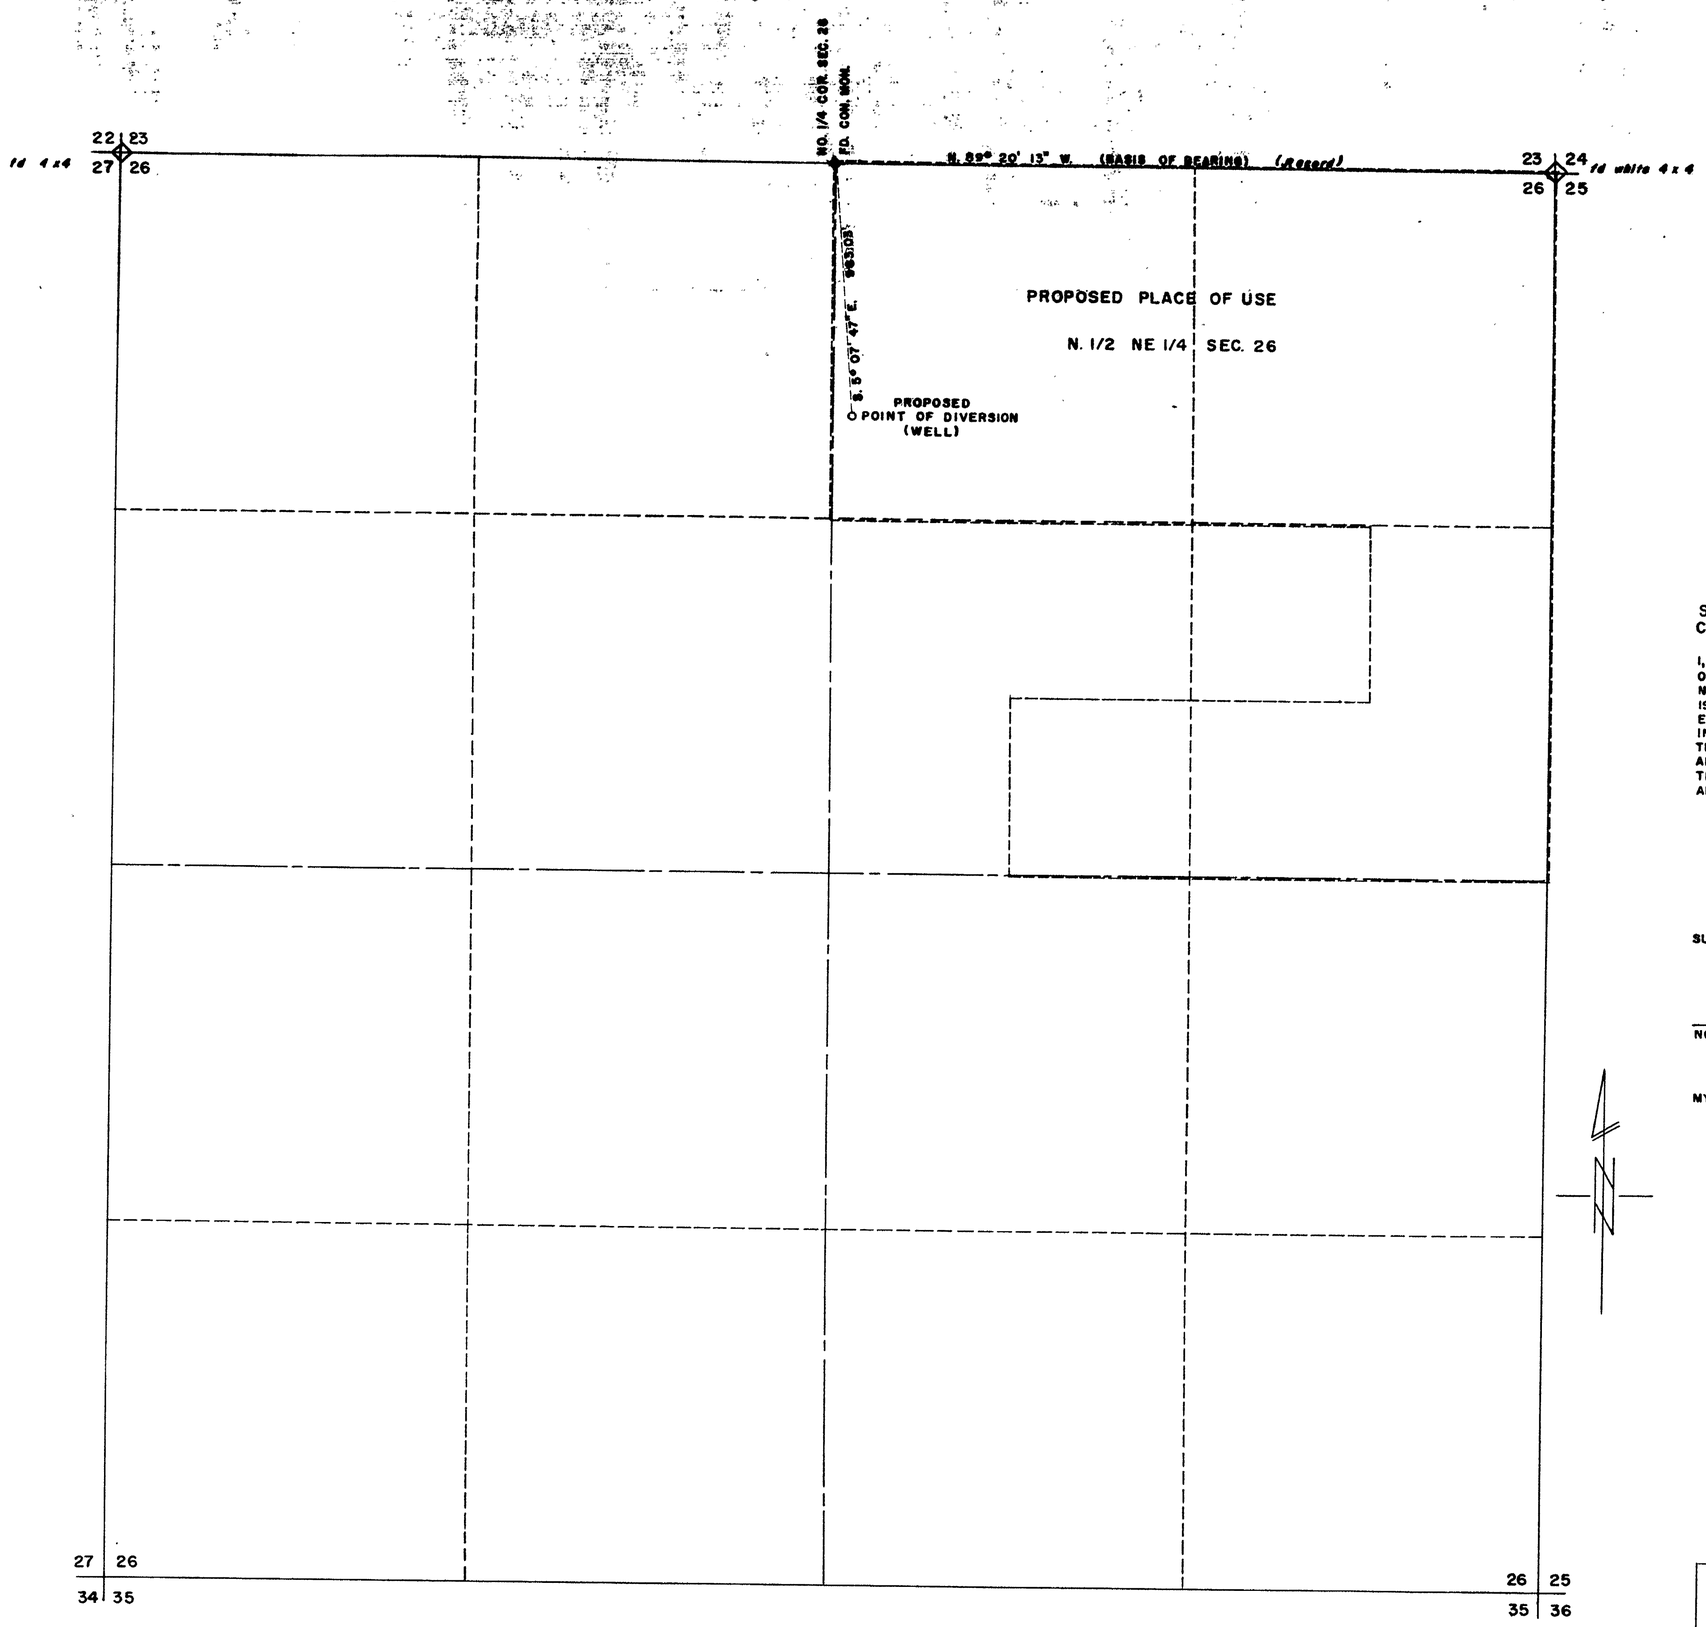

SECTION 26, T. 19 S., R. 60 E., M.D.B. & M.

STATE OF NEVADA }
COUNTY OF CLARK } SS.

I, J. D. GOULETTE BEING FIRST DULY SWORN, DEPOSE AND SAY THAT THIS MAP CONSISTING OF ONE SHEET, HAS BEEN CORRECTLY DRAWN TO THE DESIGNATED SCALE FROM FIELD NOTES OF A SURVEY MADE UNDER MY SUPERVISION ON THE 30TH DAY OF JANUARY 1960; THAT IT TRULY AND CORRECTLY REPRESENTS THE PROPOSED LOCATION AND EXTENT OF THE WORKS USED TO DIVERT WATER FROM AN UNDERGROUND SOURCE IN CLARK COUNTY, BY MAX MILBERG; FOR QUASI-MUNICIPAL ((SUBDIVISION) PURPOSES, THAT THE PROPOSED POINT OF DIVERSION, THE APPROXIMATE LOCATION AND NAMES OF ALL OTHER WORKS WHICH CROSS OR CONNECT WITH THE PROPOSED WORKS, AND THE BOUNDARIES OF ALL LANDS SHOWING BY 40 ACRE SUBDIVISIONS ARE FULLY AND CORRECTLY DEGISNATED THEREON.

J. D. Goulette Jr.
STATE WATER RIGHT SURVEYOR NO. 260

SUBSCRIBED AND SWORN TO THIS 10 DAY OF May 1960

Aulyne C. Breeden
NOTARY PUBLIC IN AND FOR THE COUNTY OF CLARK, STATE OF NEVADA.

MY COMMISSION EXPIRES Jan 27, 1962

0 50 100 200 500 1000 1500
SCALE 1" = 300'

MAP TO ACCOMPANY APPLICATION TO APPROPRIATE WATER FOR QUASI-MUNICIPAL (SUBDIVISION) PURPOSES BY MAX *MILBERGER FROM AN* UNDERGROUND SOURCE IN CLARK COUNTY, NEVADA.

OFFICE
ENGINEER
1960 JUL 19 AM 9 12

FILED
July 25, 1960
STATE ENGINEER'S OFFICE

19063