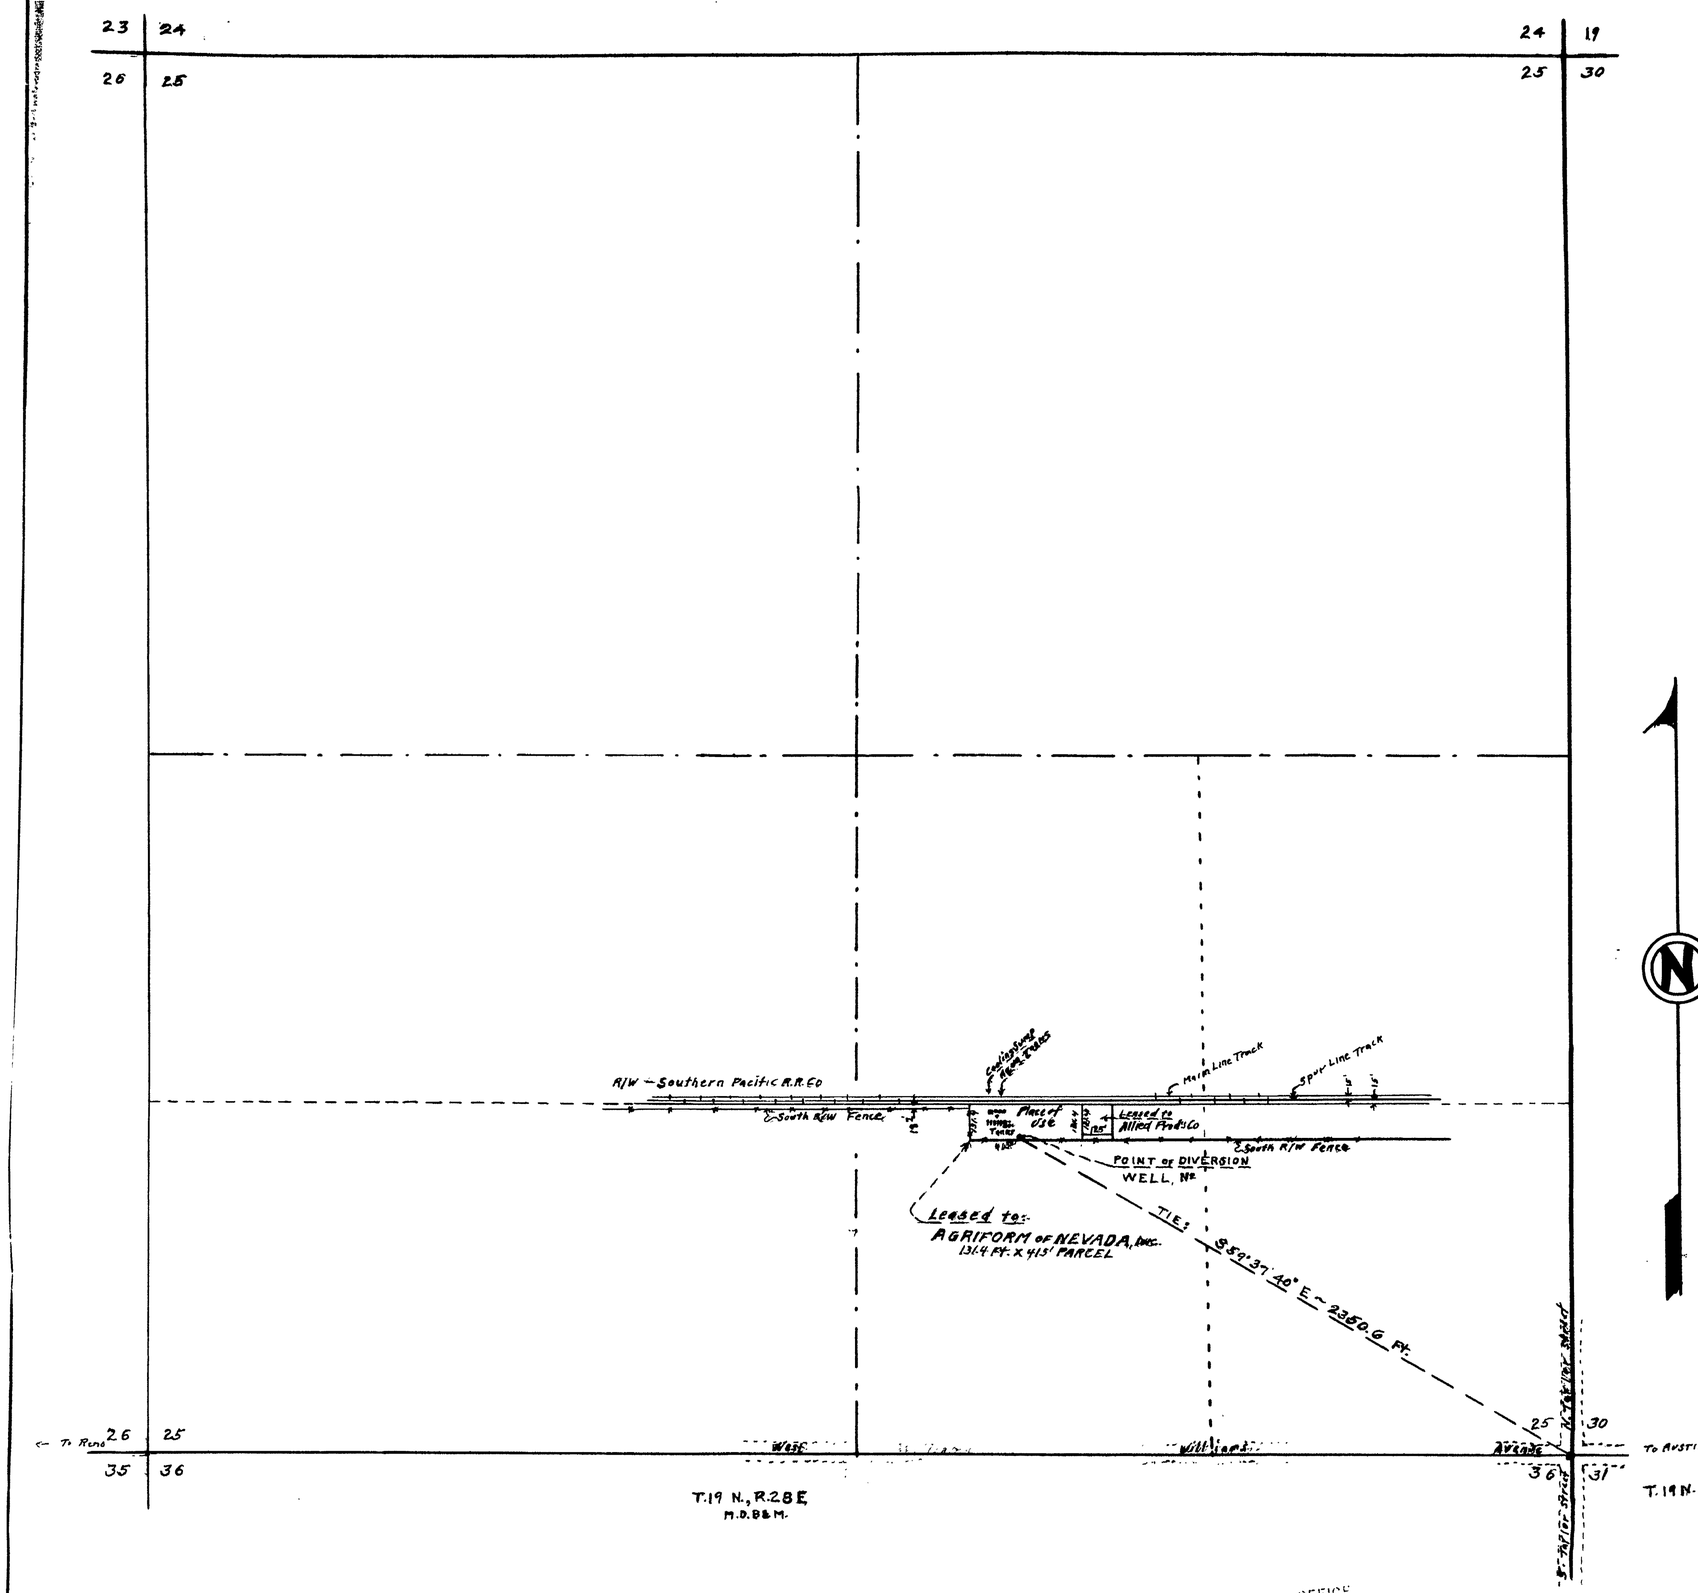

STATE OF NEVADA }
COUNTY OF ORMSBY } ss.

I, E.P. Osgood, being first duly sworn, depose and say, that this map consisting of 1 sheet, has been correctly drawn to the designated scale from field notes of a survey made under my direction on July 1, 1960. That it truly and correctly represents the location and extent of the works used to divert water from underground sources in Churchill County, Nevada, by AGRIFORM OF NEVADA, INC., for manufacturing purposes.

That the proposed point of diversion, the approximate location and size of the diverting channel or other conduit, the place and manner of use, and the locations and names of all other works or streams which are crossed by or connected with the said works, are fully and correctly designated.

E. P. Osgood
State Water Right Surveyor

Subscribed and sworn to before me this 30th day of Aug. 1960

C.E. Thelen

Notary Public in & for Ormsby County, Nevada

My Commission Expires

SCALE: 1" = 300'

100 0 500 1000 Ft.

OFFICE
STATE ENGINEER
1960 AUG 30 AM 11 07

FILED
Aug 30, 1960
STATE ENGINEER'S OFFICE

MAP
TO ACCOMPANY APPLICATION TO APPROPRIATE
WATER FOR MANUFACTURING USE

AGRIFORM OF NEVADA, INC.

FROM UNDERGROUND WATER
Churchill County, Nevada
August 1960 E.P. Osgood St. Wat. Rt. Sur.

19071