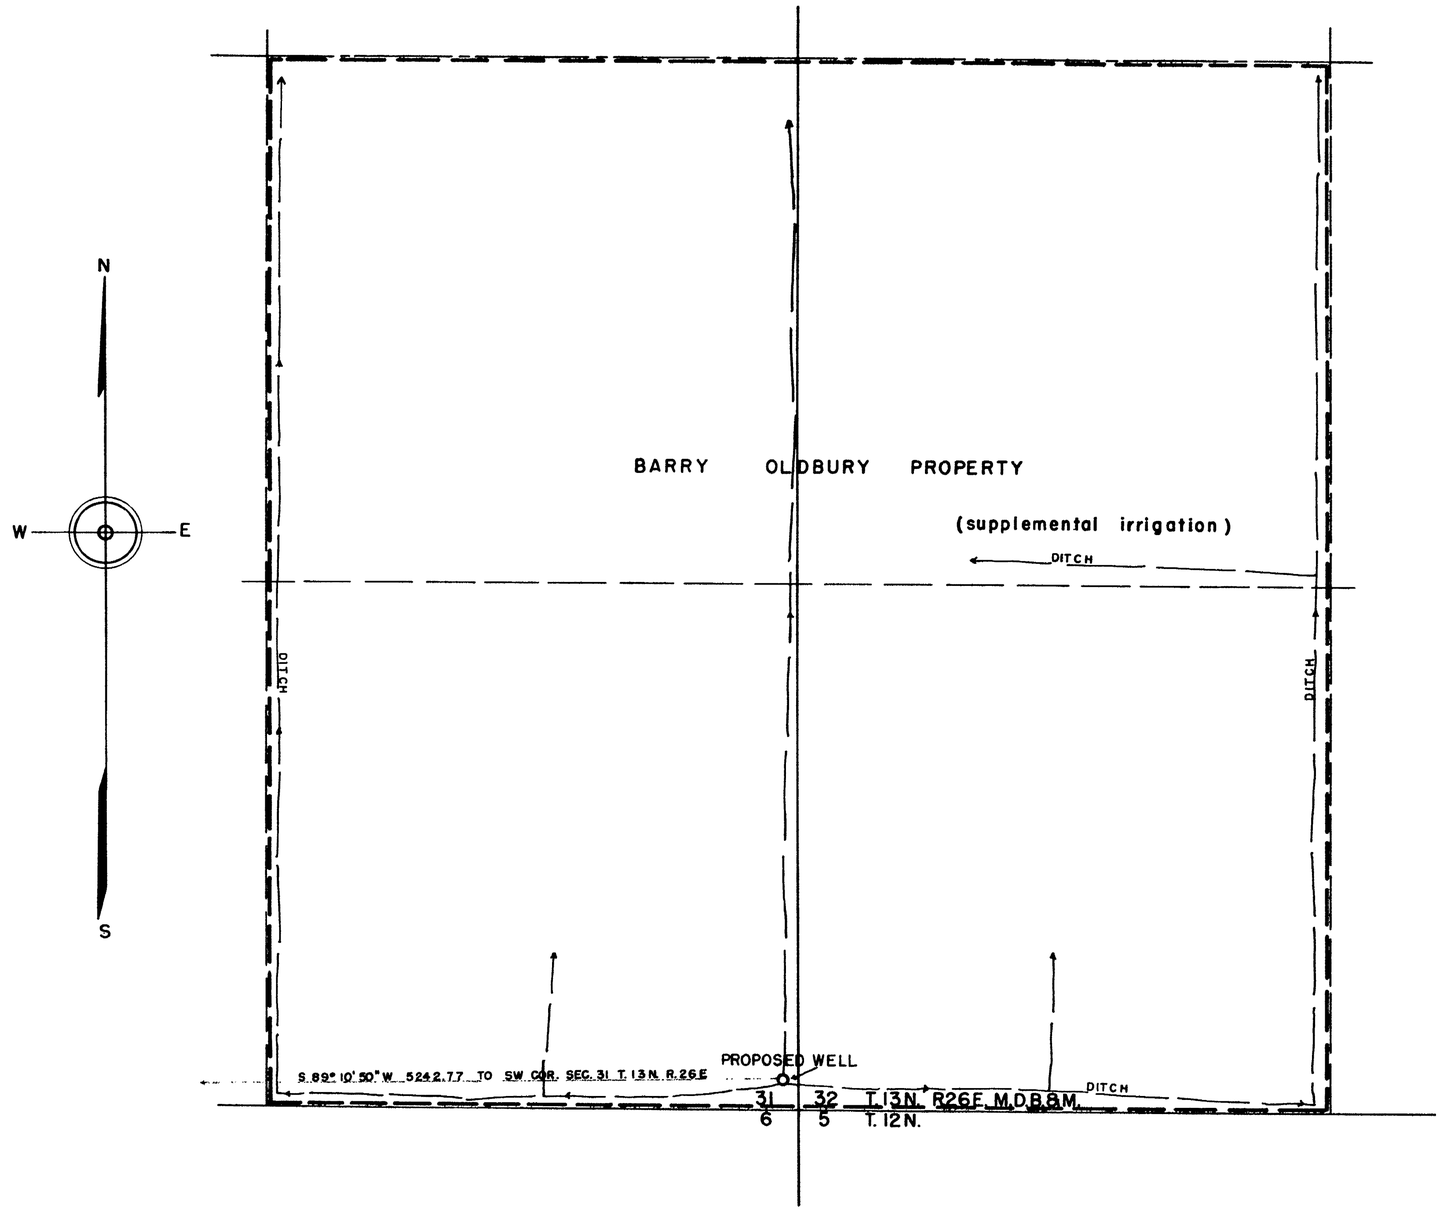

STATE OF NEVADA }
County of ORMSBY } ss

I, Walter G. Reid, being first duly sworn, depose and say that this map, consisting of one sheet, has been correctly drawn to the designated scale from field notes of a survey made by me, on July 6th, 1960; that it truly and correctly represents the proposed location and extent of the works used to divert water from underground source in Lyon County, by Barry Oldbury for irrigation and domestic purposes. That the proposed point of diversion, the approximate location and size of the diverting channel, all reservoirs or basins, the location and names of all other works which will cross or connect with the proposed works, and the boundary of all lands, showing by 40—acre subdivisions the areas proposed to be irrigated, are fully and correctly designated thereon.

Walter G. Reid
State Water Right Surveyor

Subscribed and sworn to before me this 29th day of August, 1960.

Mrs. Hilda Sherwood
Notary Public in and for ORMSBY County, Nevada.

SCALE — 1" = 200'

0 50 100 200 400 600 800 1000

OFFICE
STATE ENGINEER
1960 JUL 29 PM 3 58

FILED
July 29, 1960
STATE ENGINEER'S OFFICE

MAP
TO ACCOMPANY APPLICATION
TO APPROPRIATE WATER FOR
IRRIGATION AND DOMESTIC BY,
BARRY OLDBURY
FROM UNDERGROUND SOURCE

19077