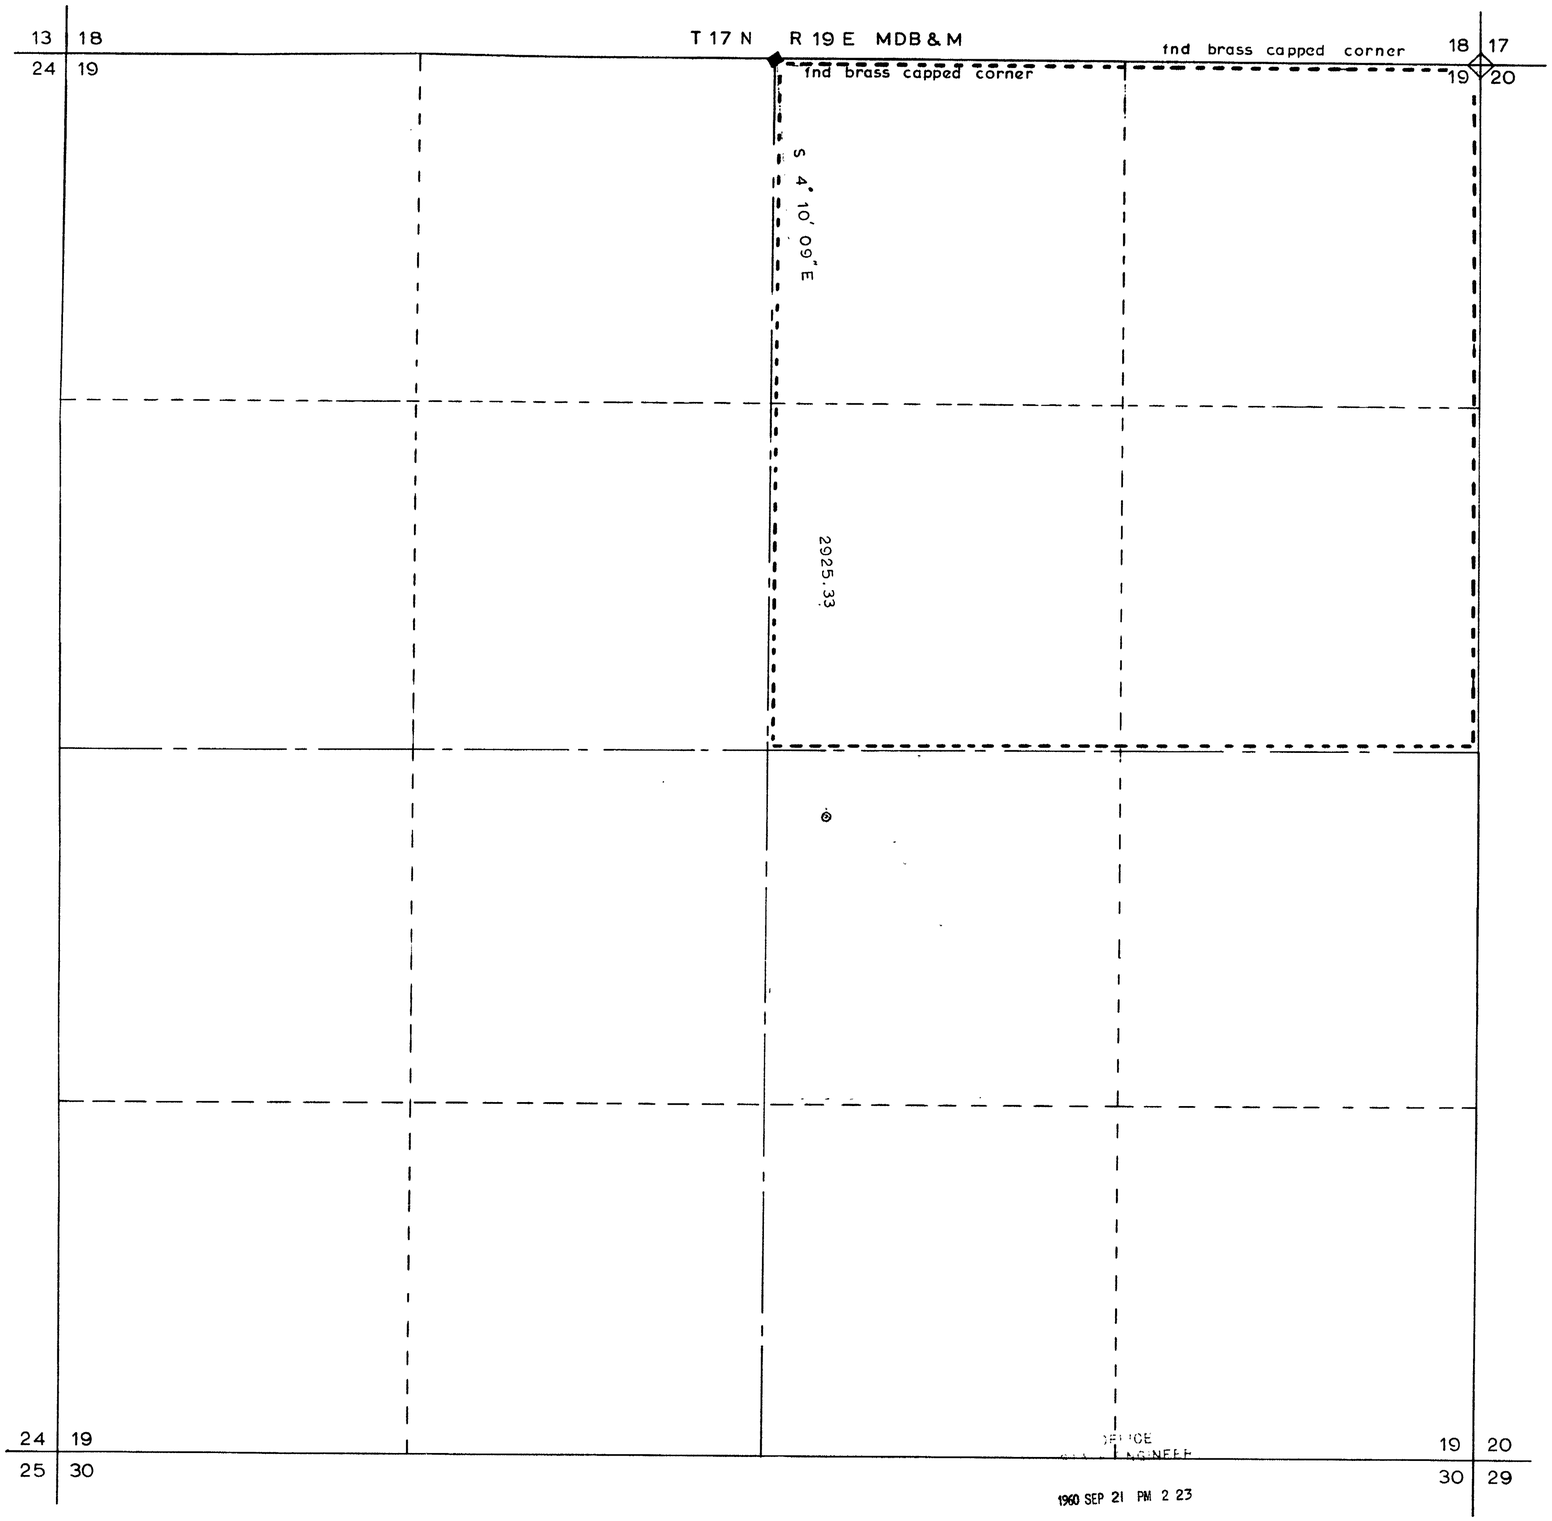

STATE OF NEVADA
COUNTY OF WASHOE } SS

I, James N. Nelson, being first duly sworn, depose and say that this map consisting of one sheet has been correctly drawn to the designated scale from field notes of a survey made by me (or under my supervision and direction) between the 1st day of August and the 4th day of August, 1960; that it truly and correctly represents the proposed location and extent of the works used to divert water from an underground source in Washoe County by Mt. Rose Up-Ski Corp. for quasi-municipal, (subd) & domestic purposes.

The location of the source, the land and the extent of the lands owned and controlled by applicants, upon which water is to be applied and used are fully and correctly designated hereon.

James N. Nelson
State water right surveyor

Subscribed and sworn to before me this 16th day of August 1960.

William A. McGill
Notary Public in and for Washoe County, Nevada.

My commission expires August 9 1964

BASIS OF BEARING:
north line, sec 19, as recorded GLO

o underground source

0 1 2 4 6 8 10

SCALE 1" = 300'

1960 SEP 21 PM 2 23

1960 AUG 29 AM 10 01

FILED
Sept. 21, 1960
STATE ENGINEER'S OFFICE

MAP TO ACCOMPANY APPLICATION TO APPROPRIATE WATER FOR QUASI MUNICIPAL (SUBDIVISION) AND DOMESTIC PURPOSES
BY MT ROSE UP-SKI CORP.
FROM AN UNDERGROUND SOURCE

LOCATED IN NW 1/4 SE 1/4 SEC 19, T17N, R19E MDB & M

24377 19098