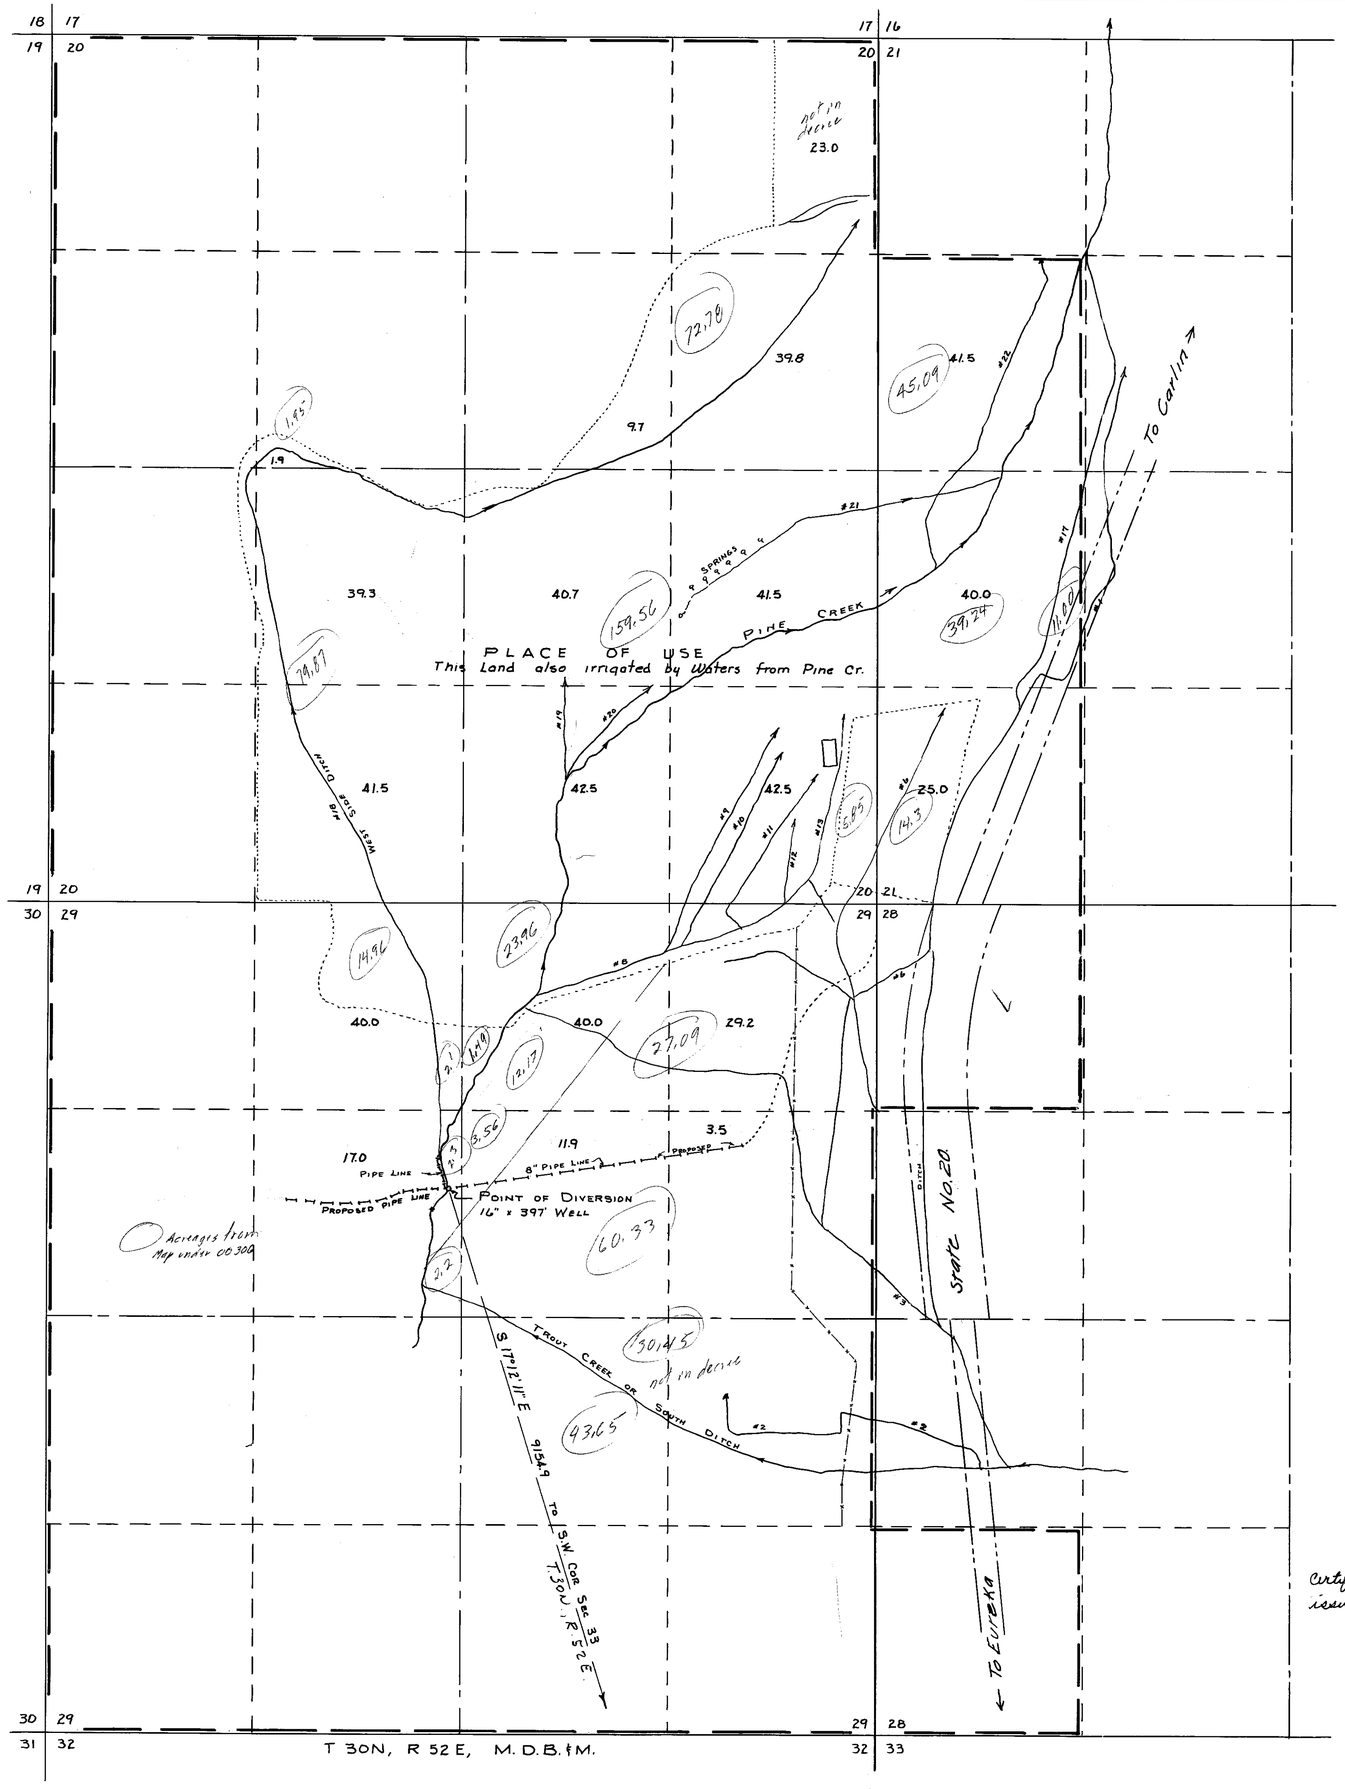

SECTION		SUBD'N	TWNR	RNGE	CULTIVATED ACREAGE	DESCRIPTION OF CULTURE
20	✓	NE¼ NE¼	30	52	23.0	HARVEST CRO
"	✓	SE¼ NE¼	"	"	39.8	"
"	✓	SW¼ NE¼	"	"	9.7	"
"	✓	NE¼ SE¼	"	"	41.5	"
"	✓	NW¼ SE¼	"	"	40.7	"
"	✓	SE¼ SE¼	"	"	42.5	"
"	✓	SW¼ SE¼	"	"	42.5	"
"	✓	SE¼ NW¼	"	"	1.9	"
"	✓	NE¼ SW¼	"	"	39.3	"
"	✓	SE¼ SW¼	"	"	41.5	"
21	✓	SW¼ NW¼	"	"	41.5	"
"	✓	NW¼ SW¼	"	"	40.0	"
"	✓	SW¼ SW¼	"	"	25.0	"
29	✓	NE¼ NE¼	"	"	29.2	"
"	✓	NW¼ NE¼	"	"	40.0	"
"	✓	SE¼ NE¼	"	"	3.5	"
"	✓	SW¼ NE¼	"	"	11.9	"
"	✓	NE¼ NW¼	"	"	40.0	"
"	✓	SE¼ NW¼	"	"	17.0	"
			TOTAL:		✓ 570.5	

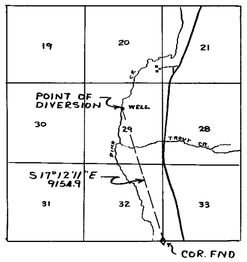

LOCATION MAP
1" = 1 MILE

STATE OF NEVADA
COUNTY OF ELKO } s.s.

I, W.H. Settlemeyer, being first duly sworn, depose and say that this map consisting of one sheet has been correctly drawn to the designated scale from field notes of a survey made by me on the 11TH day June 1961, that it truly and correctly represents the proposed location and extent of the works used to divert water from an underground source in Eureka County by William R. and Ella M. Rand for irrigation purposes. That the proposed point of diversion, the approximate location and size of the diverting conduit, all reservoirs or basins, the location and names of all other works which will cross or connect with the proposed works, and the boundary of all lands showing by 40 ac. subdivisions the area proposed to be irrigated, are fully and correctly designated thereon.

W.H. Settlemeyer
STATE WATER RIGHT SURVEYOR

subscribed and sworn to before me this 13th day of June 1961.

Frank Weinrauch
NOTARY PUBLIC IN AND FOR ELKO COUNTY, NEV.
My Commission Expires Feb. 3, 1963

NOTES: Basis of bearings: Nevada State Hy. Dept.
This map compiled from field notes of a survey dated June 11TH 1961 and map filed under proof No. 00306 on file with the clerk of the Sixth Judicial District Court of the State of Nevada in and for the County of Humboldt, in Winnemucca, Nevada

0 200 500 1000 1500 2000 2500
Scale 1" = 500'

Certificate 6781
issued Feb. 20, 1967

RECEIVED
STATE ENGINEER
1961 JUN 19 AM 10 40

FILED
June 19, 1961
STATE ENGINEER'S OFFICE

MAP
TO ACCOMPANY APPLICATION TO APPROPRIATE WATER FOR IRRIGATION & DOMESTIC BY WILLIAM R. & ELLA M. RAND FROM AN UNDERGROUND SOURCE

19123

85225

19123