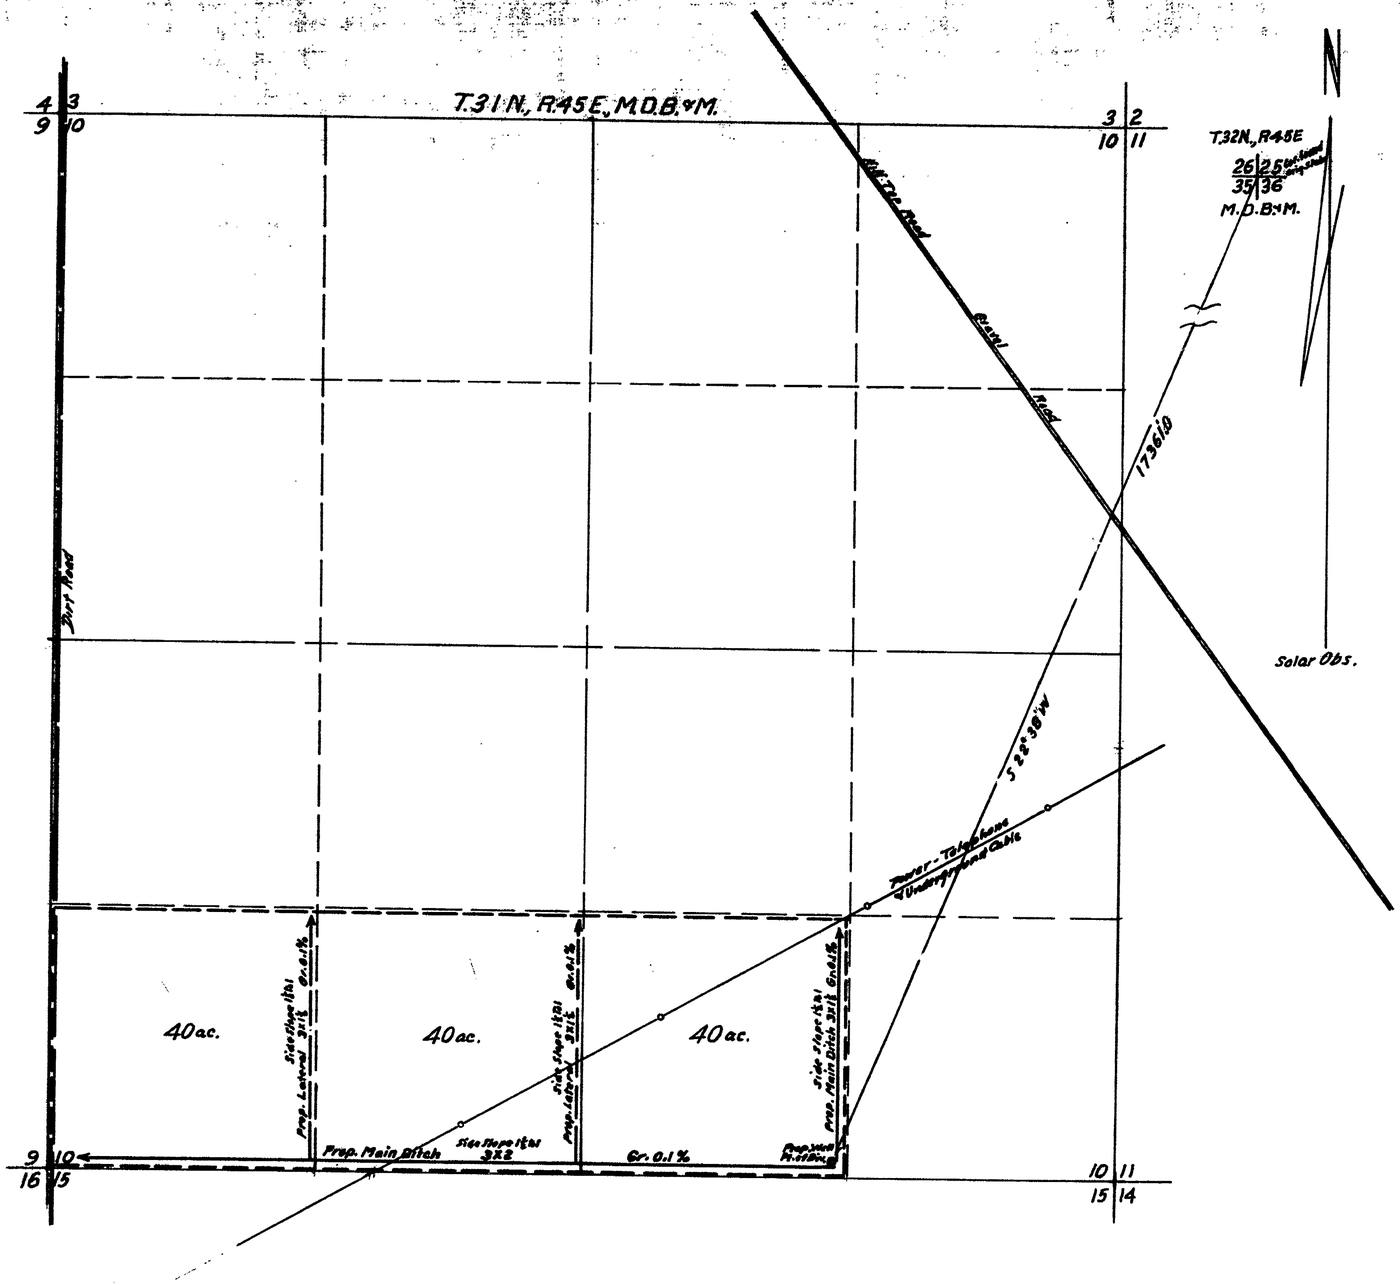

STATE OF NEVADA
COUNTY OF HUMBOLDT } SS

I, , being first duly sworn, depose and say that this map consisting of one sheet, has been correctly drawn to the designated scale from field notes of a survey made by me on the 9th day of August, 1960; that it truly and correctly represents the proposed location and extent of the works used to divert water from underground, in Lander county, by George E. Normon, Delmar R. Normon and Chancey Normon, Jr. for irrigation and domestic purposes. That the proposed point of diversion, the approximate location and size of the diverting channel, all reservoirs or basins, the location and names of all other works which will cross or connect with the proposed works, and the boundary of all lands, showing by 40-acre subdivisions the areas proposed to be irrigated, are fully and correctly designated thereon.

STATE WATER RIGHT SURVEYOR

subscribed and sworn to before me this day of , 1960

County Clerk - Humboldt County

Scale 1in.=400ft.

RECEIVED
AUG 16 1960
STATE ENGINEER'S OFFICE

FILED
Aug 16, 1960
STATE ENGINEER'S OFFICE

MAP

TO ACCOMPANY APPLICATION TO APPROPRIATE WATER FOR IRRIGATION AND DOMESTIC USE BY GEORGE E. NORMON, DELMAR R. NORMON, CHANCEY NORMON, JR. FROM UNDERGROUND

W.A. Wentz - State Water Right Surveyor Aug. 14, 1960

19125

19125