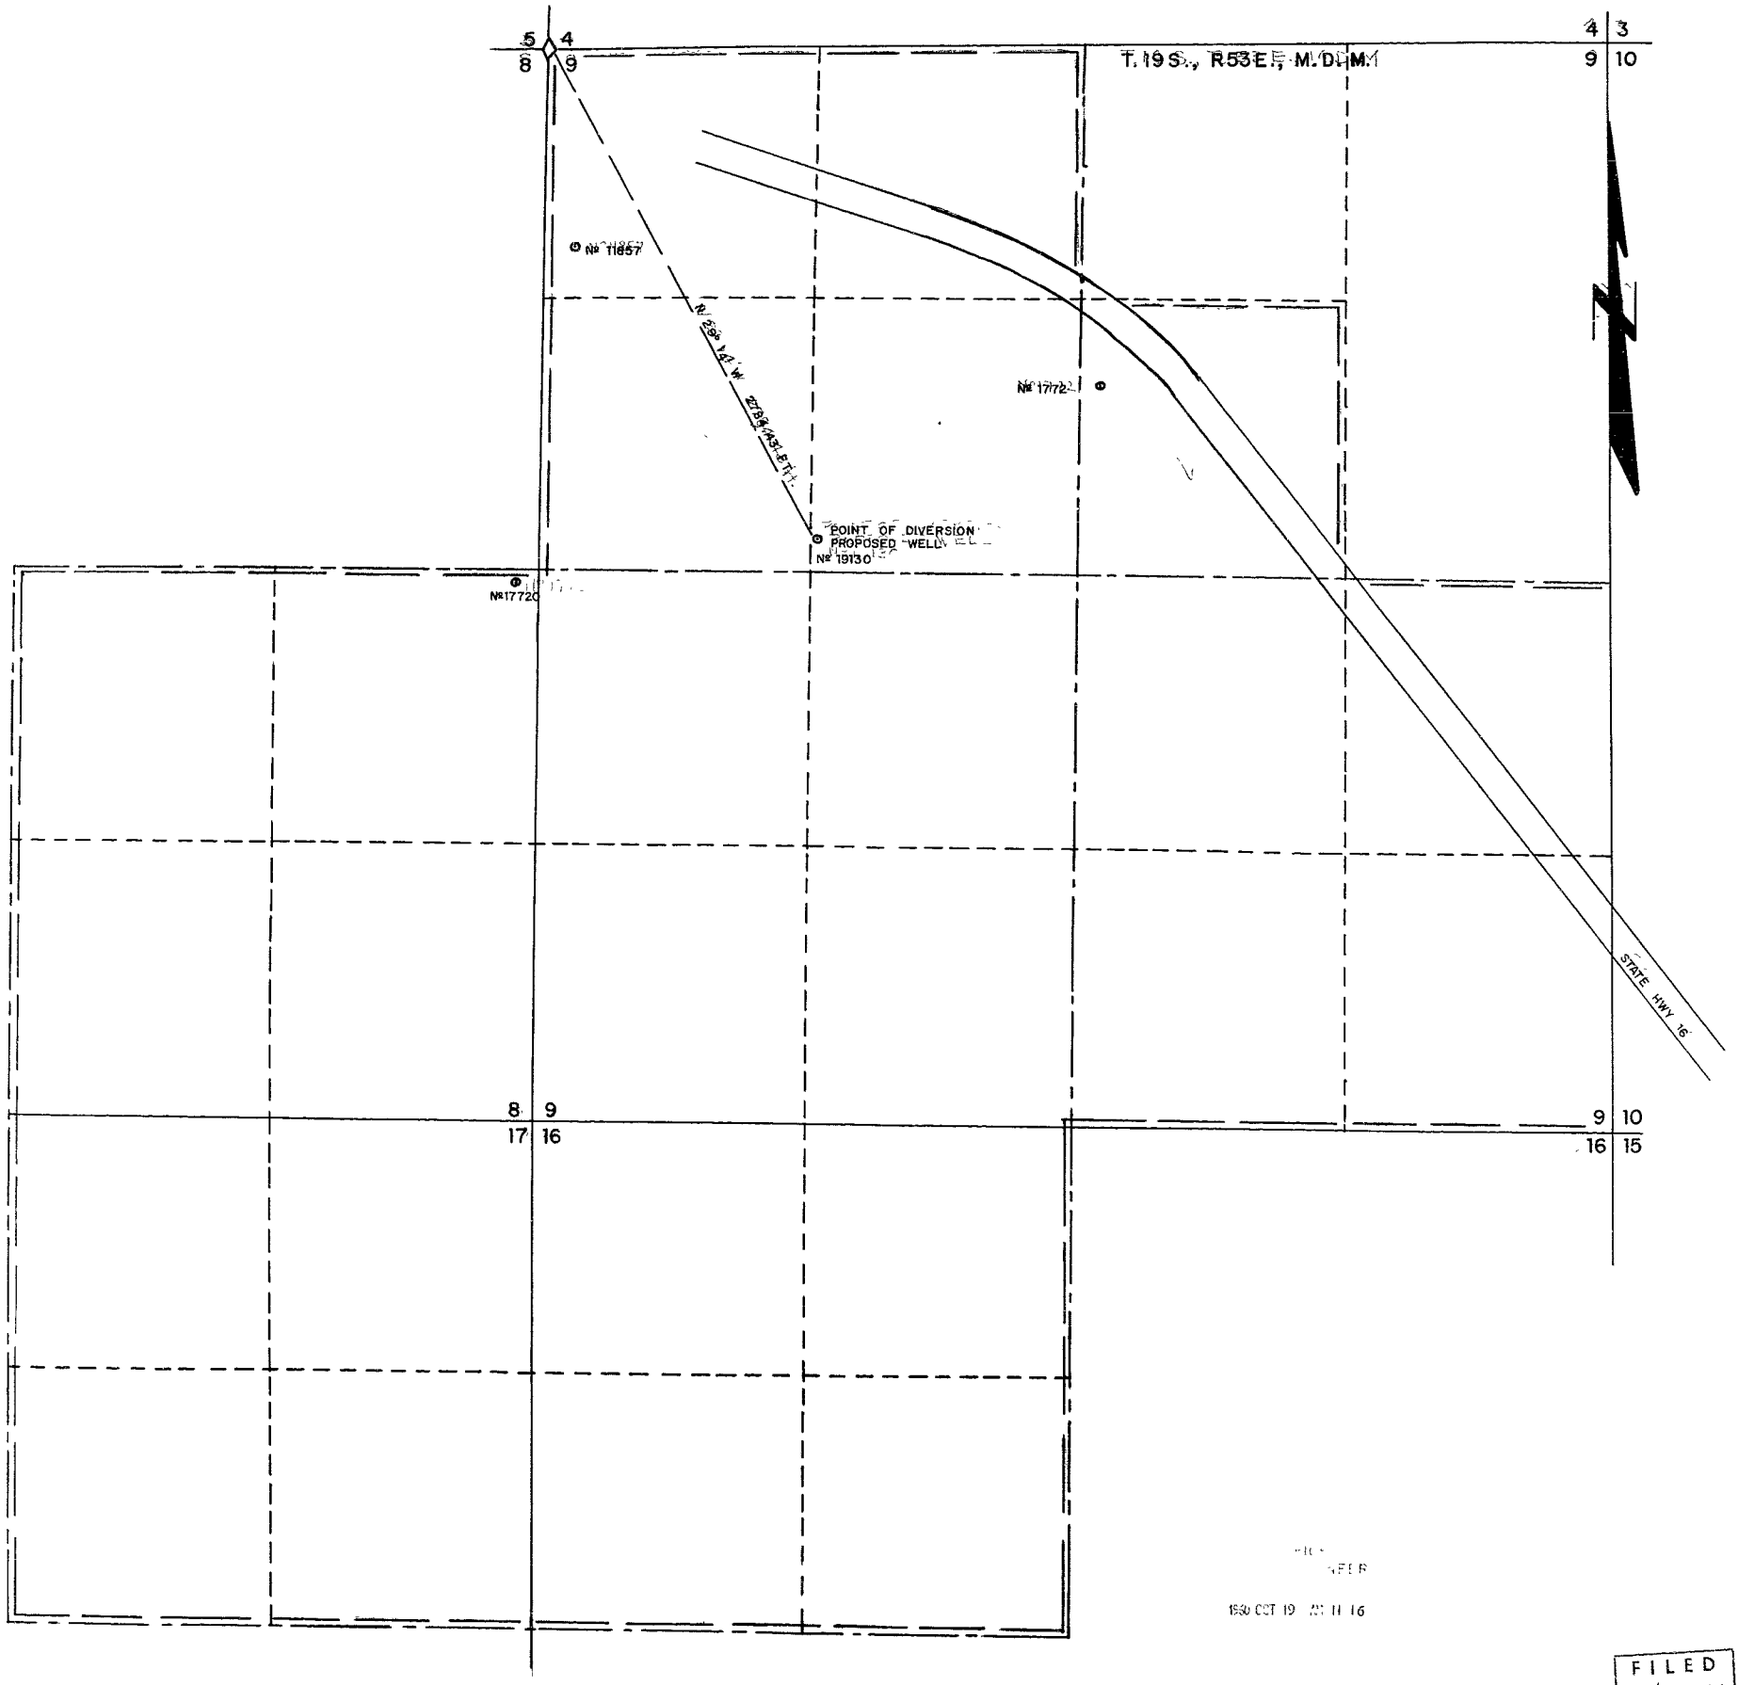

STATE OF NEVADA
COUNTY OF NYE } SS

I, Harry H Hughes, being first duly sworn, depose and say that this map, consisting of one sheet, has been correctly drawn to the designated scale from field note of a survey made by me (or under my supervision and direction) between the 14TH day of AUGUST and the 15TH day of AUGUST, 1960, that it truly and correctly represents the proposed location and extent of the works used to divert water from AN UNDERGROUND SOURCE, IN NYE COUNTY, BY RAYMOND C. WILCOX, FOR (% NEVADA GINNING CO.) IRRIGATION purposes That the proposed point of diversion, the approximate location and size of the diverting channel, all reservoirs or basins, the location and names of all other works which will cross or connect with the proposed works, and the boundary of all lands, showing by 40-acre subdivisions the areas proposed to be irrigated, are fully and correctly designated thereon

Harry H Hughes
State Water Right Surveyor

Subscribed and sworn to before me
this 14th day of Sept. 1960
M Allen Jacobson
Notary Public in and for NYE County Nevada
My Commission Expires June 8, 1962

SCALE 1 in = 400 ft

0 400 800 1200 1600

1960 OCT 19 AM 11 16

FILED
Oct 19, 1960
STATE ENGINEER'S OFFICE

MAP TO ACCOMPANY
APPLICATION TO APPROPRIATE WATER
FOR
IRRIGATION
BY
RAYMOND C. WILCOX
FROM
UNDERGROUND SOURCE

19130