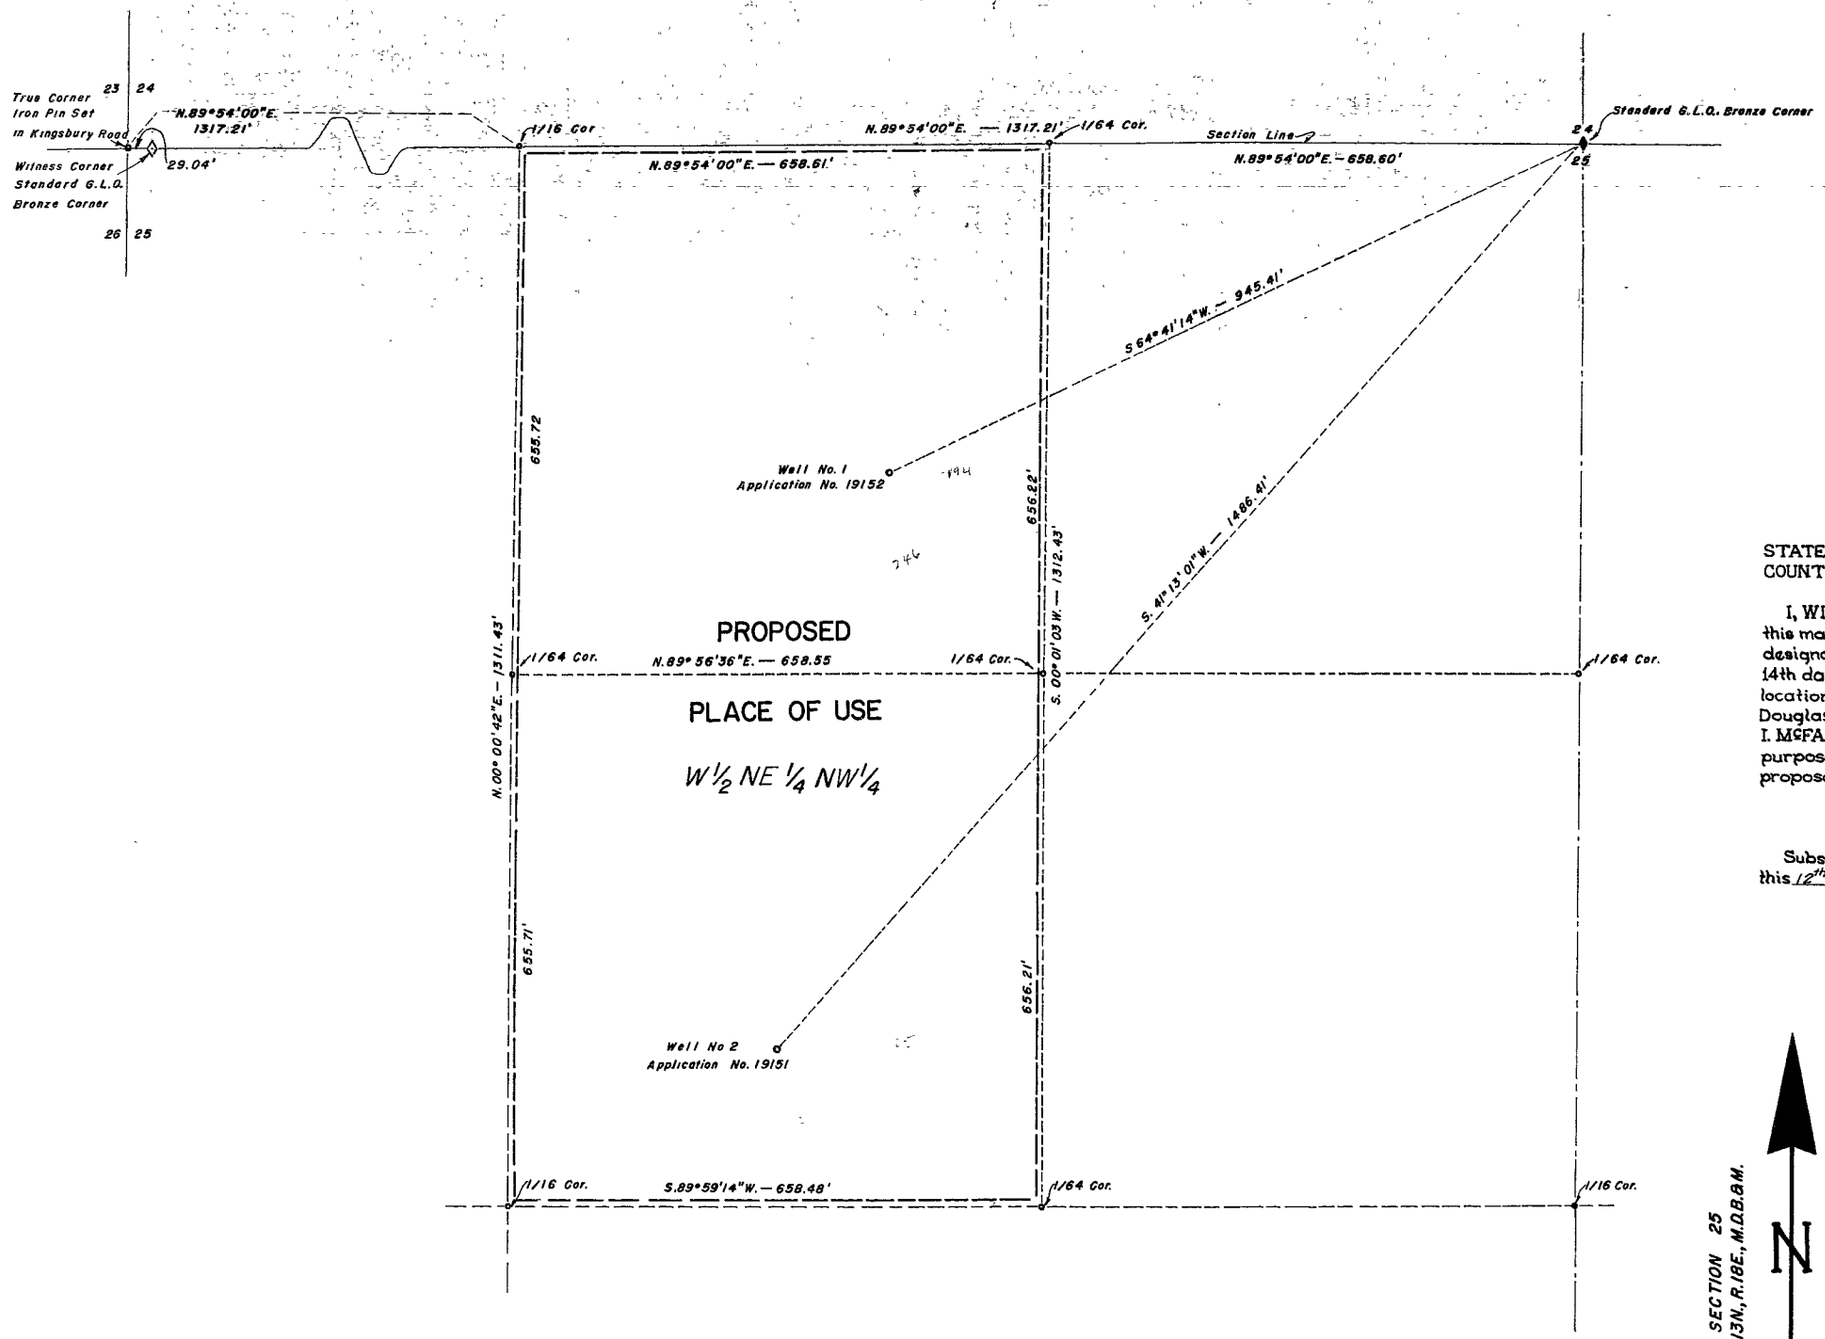

STATE OF NEVADA
COUNTY OF DOUGLAS

I, WILLIAM A. REINKEN, being first duly sworn, depose and say that this map, consisting of one sheet, has been correctly drawn to the designated scale from field notes of a survey made by me on the 14th day of August, 1960; that it correctly represents the proposed location and works to divert water from an underground source in Douglas County, Nevada, by CHARLES H. McFARLAND & EVELYN I. McFARLAND for quasi-municipal (subdivision) and domestic purposes. That the proposed points of diversion and the areas proposed to be serviced are correctly designated thereon.

William A. Reinken
State Water Right Surveyor

Subscribed and sworn to before me
this 12th day of December, 1960.

Glen S. Stevens
Notary Public in and for Ormsby County, Nevada

BEARING SOURCE: GENERAL LAND OFFICE SURVEY

SCALE IN FEET
0 50 100 200 300 400 500

1960 DEC 12 PM 1 48

FILED
Dec. 12, 1960
STATE ENGINEER'S OFFICE

MAP

TO ACCOMPANY APPLICATION Nº 19151 & 19152 TO APPROPRIATE WATER FOR QUASI-MUNICIPAL (SUBDIVISION) AND DOMESTIC PURPOSES BY CHARLES H. & EVELYN I. McFARLAND FROM UNDER-GROUND SOURCES IN DOUGLAS COUNTY, NEVADA.

19152 19151