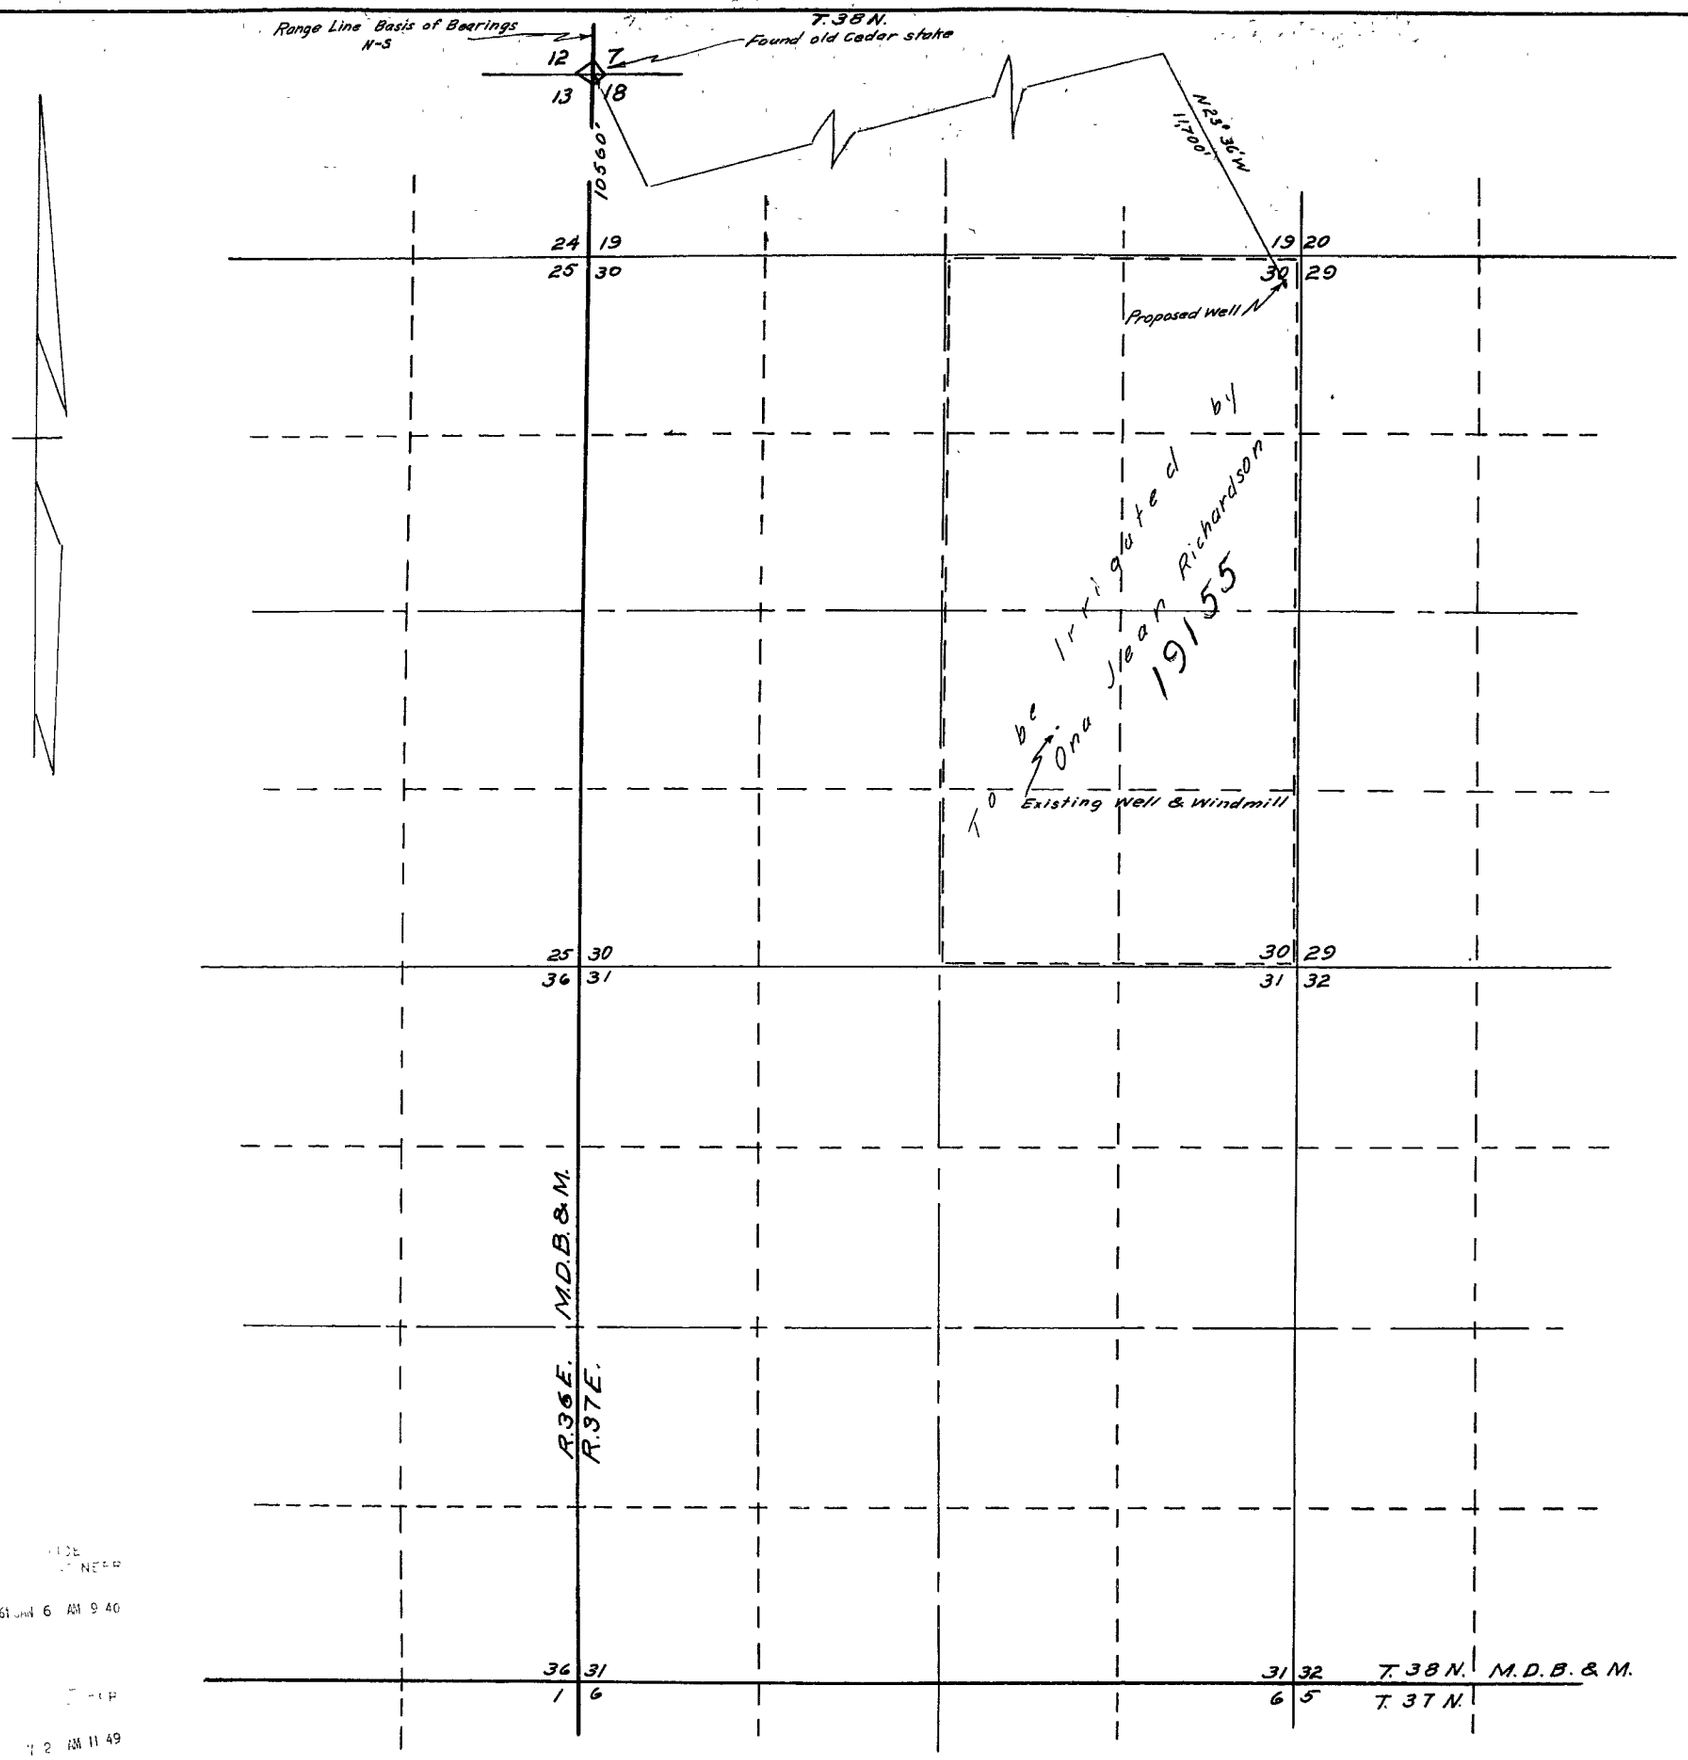

State of Nevada
County of Humboldt } S.S.

I, J. R. Caldwell, being first duly sworn, depose and say that this map has been correctly drawn to the designated scale from field notes of a survey made by me between the 29th day of October, and the 31st day of October, 1960, that it truly and correctly represents the proposed location and extent of the works used to divert water from an underground source, in Humboldt County by Ona Jean Richardson for Irrigation and domestic purposes. That the proposed point of diversion, the approximate location and size of the diverting channel, all reservoirs or basins, the location and names of all other works which will cross or connect with the proposed works, and the boundary of all lands, showing by 40-acre subdivisions the areas proposed to be irrigated, are fully and correctly designated thereon.

J. R. Caldwell

Subscribed and sworn to before me this 12 day of November, 1960

Fay S. Rankin

Notary Public in and for Humboldt County, Nevada
My commission expires Jan. 31, 1961

Scale 1" = 600'

600 0 600 1200 1800

1961 JAN 6 AM 9 40

1961 JAN 12 AM 11 49

FILED
Jan. 6, 1961
STATE ENGINEER'S OFFICE

MAP

To Accompany Application To Appropriate Water For Irrigation & Domestic

By: Ona Jean Richardson

From: An Underground Source

19155

19155