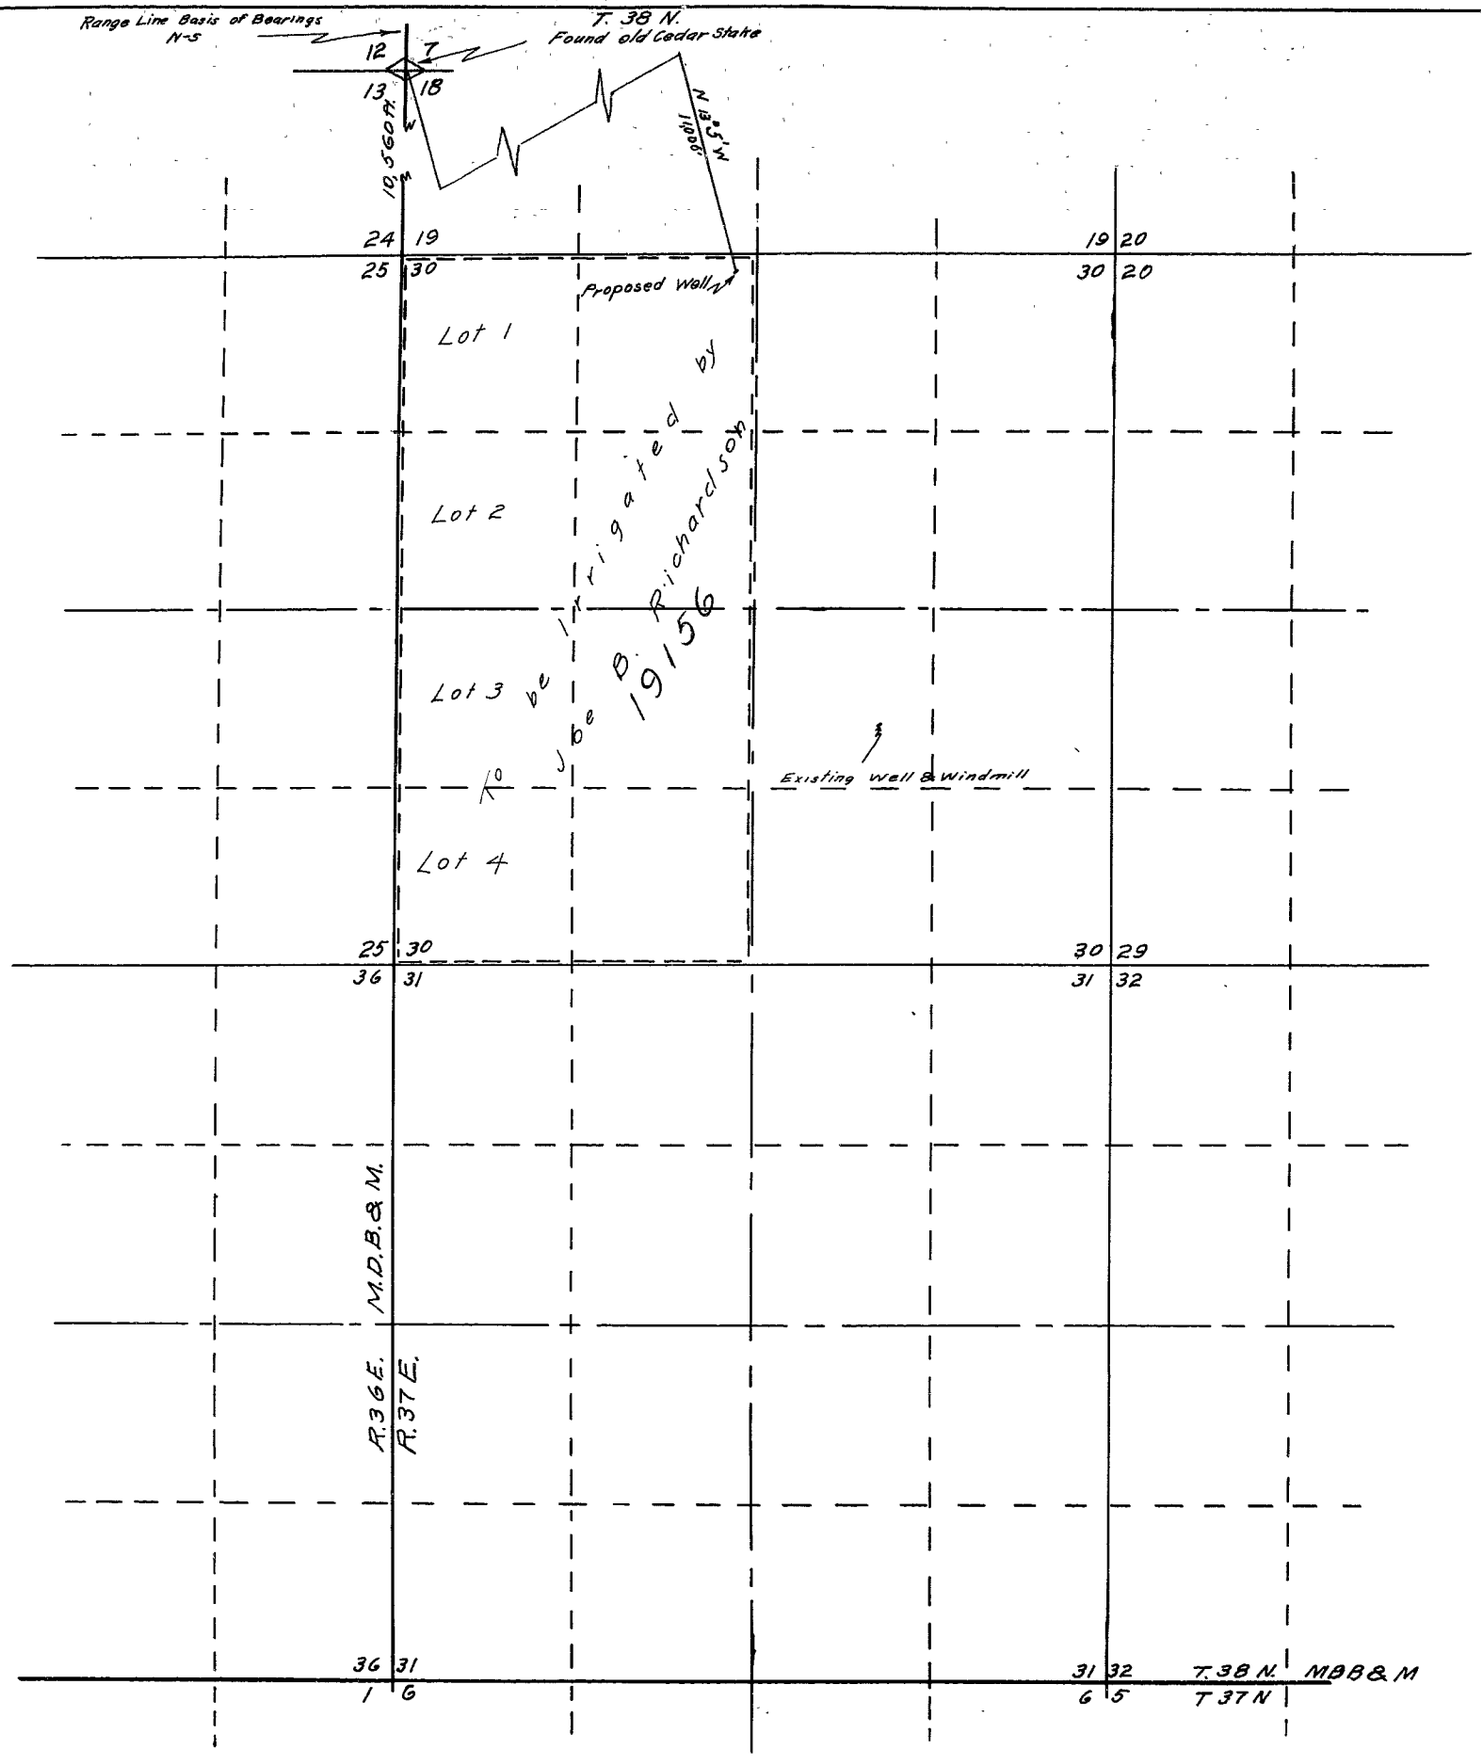

State of Nevada
County of Humboldt } S.S.

I, J R. Caldwell, being first duly sworn, depose and say that this map has been correctly drawn to the designated scale from field notes of a survey made by me between the 29th day of October and the 31st day of October, 1960, that it truly and correctly represents the proposed location and extent of the works used to divert water from an underground source, in Humboldt County by Joe B Richardson for Irrigation and domestic purposes, that the proposed point of diversion, the approximate location and size of the diverting channel, all reservoirs or basins, the location and names of all other works which will cross or connect with the proposed works, and the boundary of all lands, showing by 40-acre subdivisions the areas proposed to be irrigated, are fully and correctly designated thereon.

J R Caldwell

Subscribed and sworn to before me this 1st day of November, 1960

Jay S Sanders

Notary Public in and for Humboldt County, Nevada
My commission expires Jan 31 1961

Scale 1" = 600'
600 0 600 1200 1800

MAP
To Accompany Application
To Appropriate Water for
Irrigation & Domestic
By: Joe B. Richardson

From: An Underground Source

FILED
Jan. 6, 1961
STATE ENGINEER'S OFFICE

NEF
1961 JAN 6 AM 9 40
1960 NOV 2 AM 11 49

19156