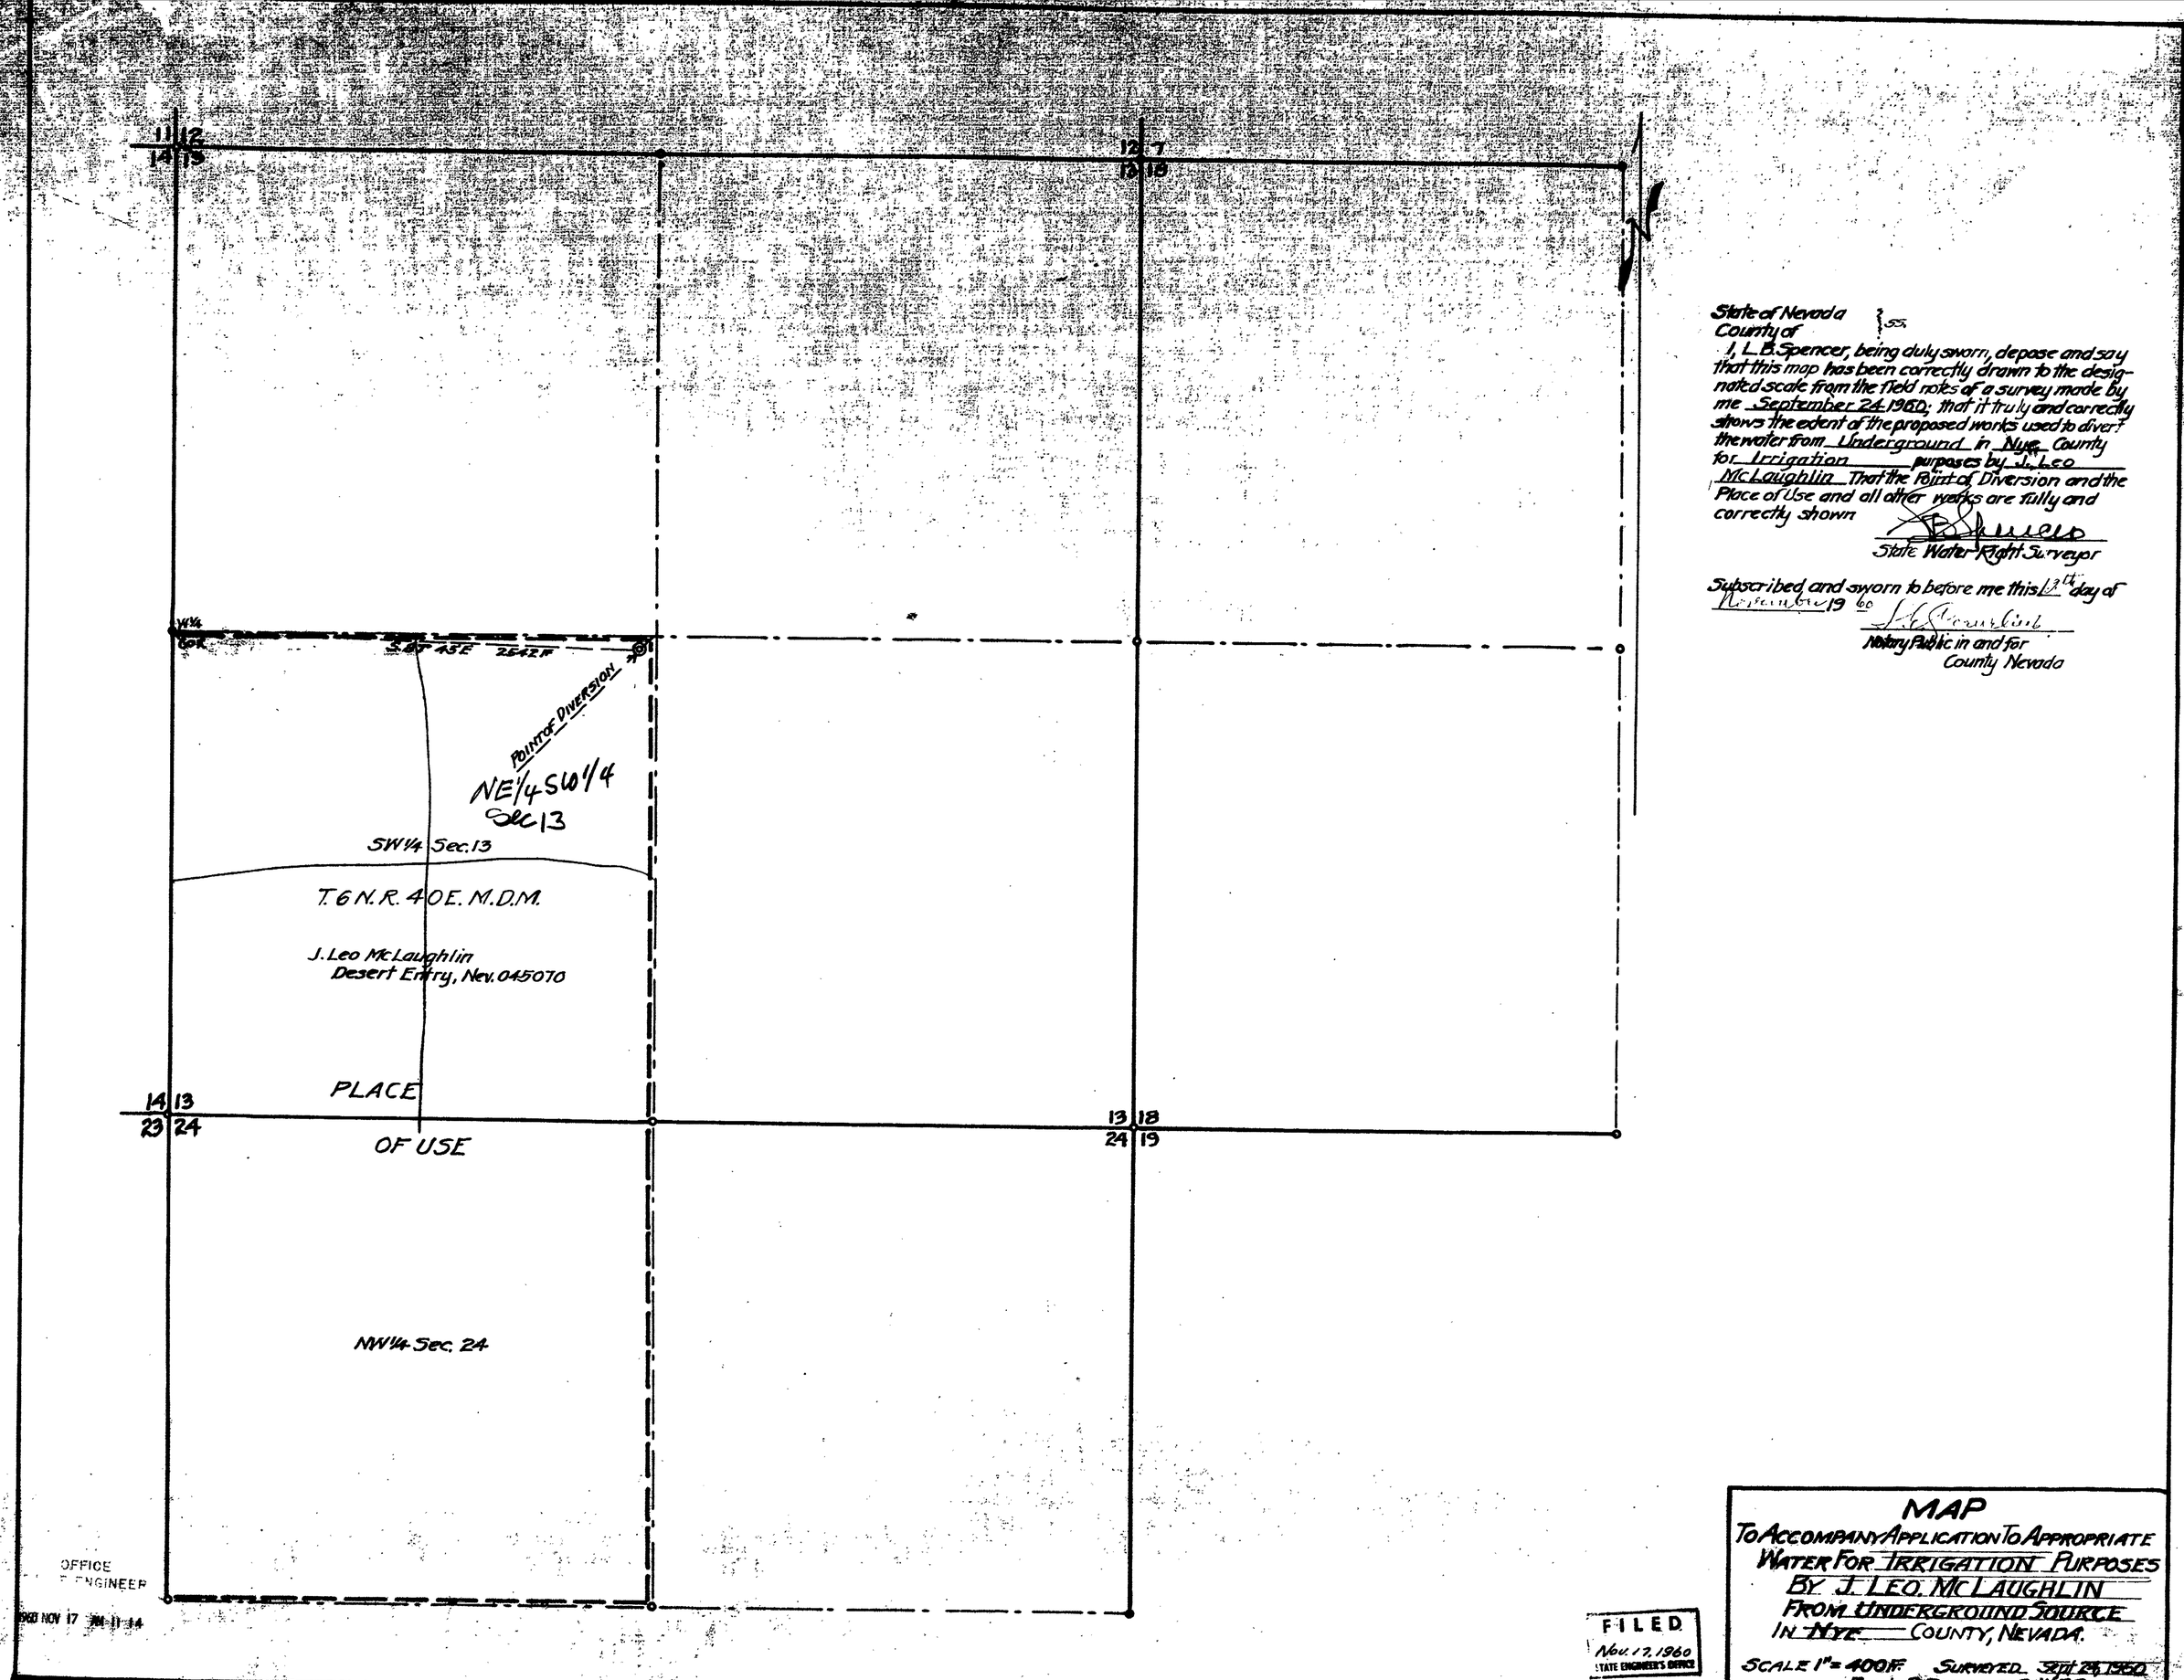

State of Nevada }ss
County of

I, L.B. Spencer, being duly sworn, depose and say that this map has been correctly drawn to the designated scale from the field notes of a survey made by me September 24, 1960; that it truly and correctly shows the extent of the proposed works used to divert the water from Underground in Nye County for Irrigation purposes by J. Leo McLaughlin That the Point of Diversion and the Place of Use and all other works are fully and correctly shown

L.B. Spencer
State Water Right Surveyor

Subscribed and sworn to before me this 13th day of November 1960

[illegible]
Notary Public in and for
County Nevada

MAP
TO ACCOMPANY APPLICATION TO APPROPRIATE WATER FOR IRRIGATION PURPOSES
BY J. LEO. MCLAUGHLIN
FROM UNDERGROUND SOURCE
IN NYE COUNTY, NEVADA.

SCALE 1" = 400 ft. SURVEYED Sept 24, 1960
BY L.B. SPENCER, ST. W.R. SURVEYOR
ALAMA, NEVADA

19157