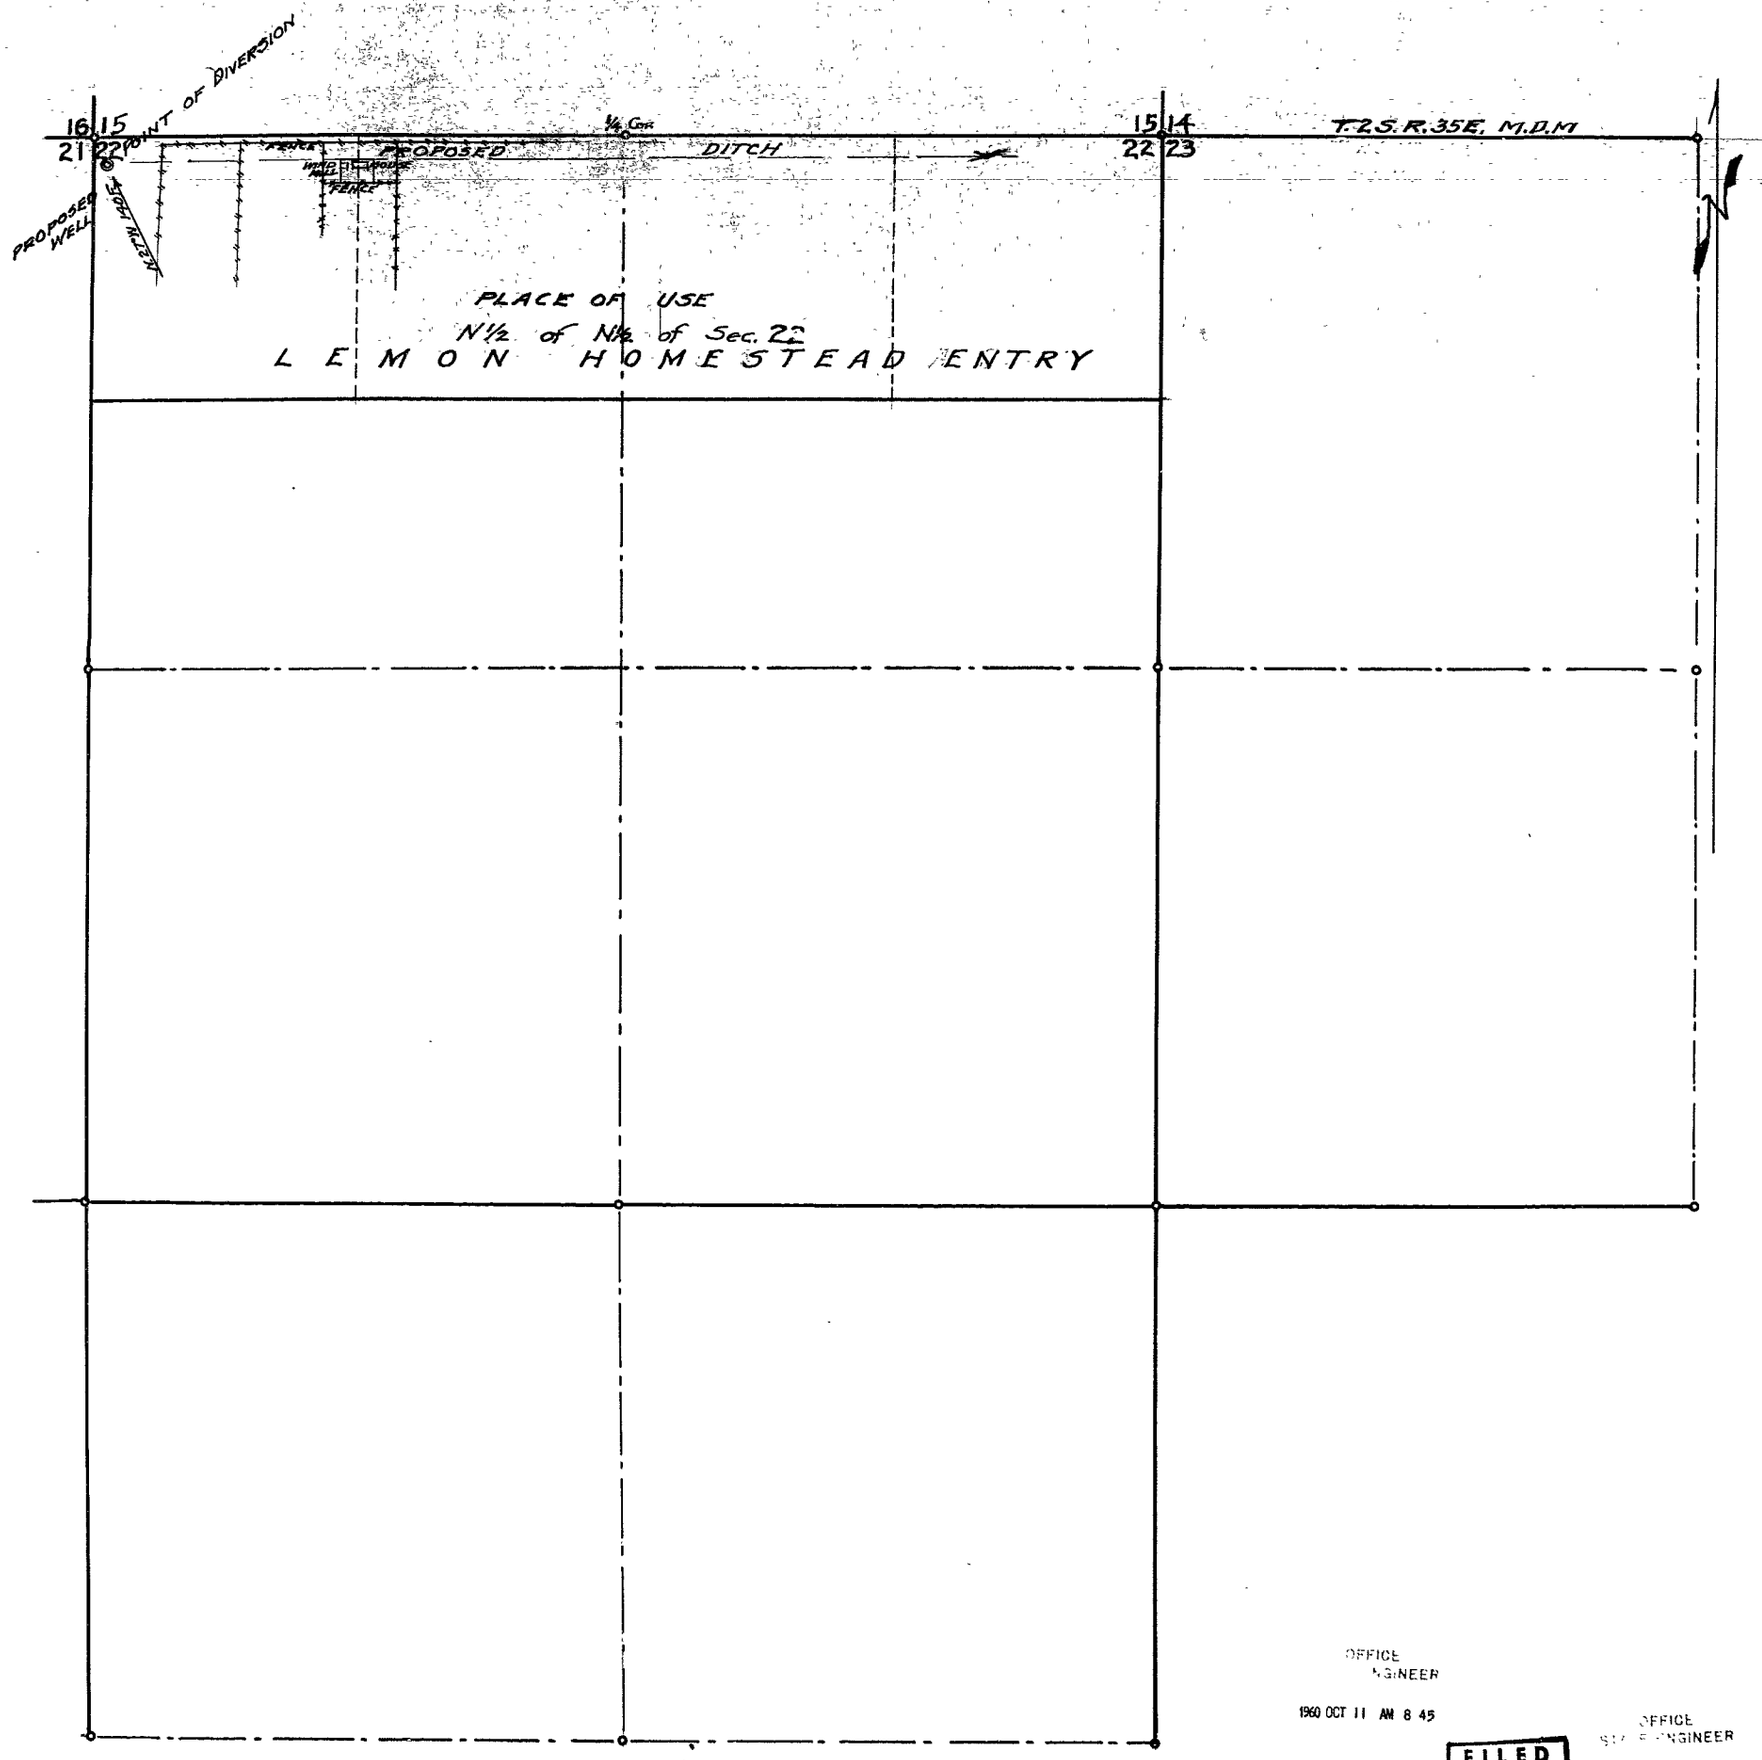

State of Nevada }
County of Mineral } ss.

I, L.B. Spencer, being duly sworn, depose and say that this map has been correctly drawn to the designated scale from the field notes of a survey made by me August 20th 1960; that it truly and correctly shows the extent of the proposed works used to divert the water from Underground in Esmeralda County for Irrigation purposes by Jessie James Lemon That the Point of Diversion and the Place of Use and all other works are fully and correctly shown

L.B. Spencer
State Water Right Surveyor

Subscribed and sworn to before me this __ day of August 1960

[signature]
Notary Public in and for County Nevada

OFFICE
ENGINEER
1960 OCT 11 AM 8 45

FILED
Oct. 11, 1960
STATE ENGINEER'S OFFICE

OFFICE
STATE ENGINEER
1960 AUG 29 AM 10 37

MAP

To Accompany Application To Appropriate Water For Irrigation Purposes By Jessie James Lemon From Underground Source In Esmeralda County, Nevada.

SCALE 1" = 400 FT. SURVEYED August 20, 1960
BY L.B. SPENCER, ST. W.R. SURVEYOR
MINA, NEVADA

19158

19158