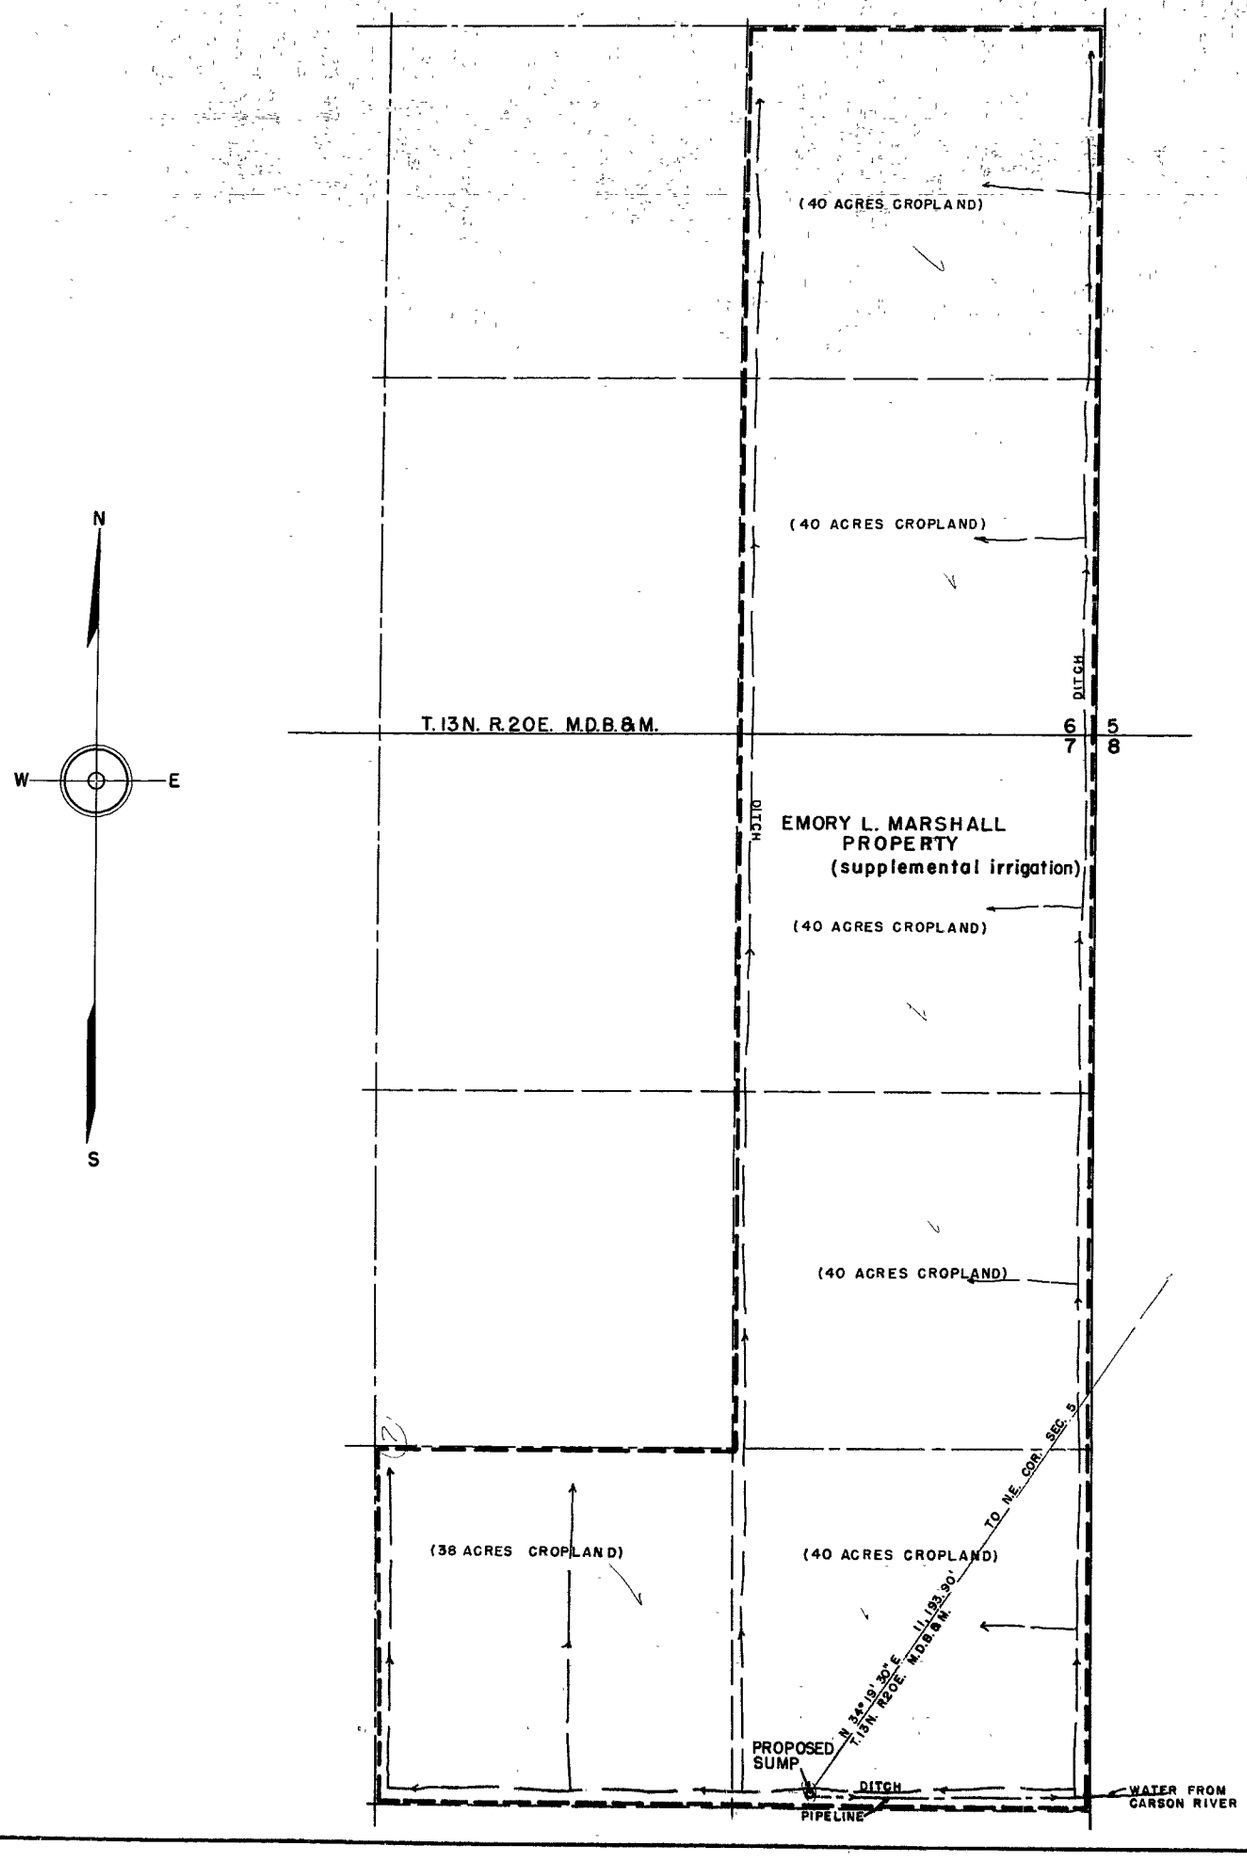

SECTION	SUBDIVISION	TOWN-	RANGE	CULTIVATED ACREAGE	DESCRIPTION OF CULTURE	DATE OF FIRST CULTURE
6	NE 1/4 SE 1/4	13N	20E	40	CROPLAND	
"	SE 1/4 "	"	"	40	"	
7	NE 1/4 NE 1/4	"	"	40	"	
"	SE 1/4 "	"	"	40	"	
"	NE 1/4 SE 1/4	"	"	40	"	
"	NW 1/4 "	"	"	38	"	
			TOTAL	= 238		

STATE OF NEVADA }
County of Ormsby } ss

I, Walter G. Reid, being first duly sworn, depose and say that this map, consisting of one sheet, has been correctly drawn to the designated scale from field notes of a survey made by me, on September 14th, 1960; that it truly and correctly represents the proposed location and extent of the works to divert water from an underground sump in Douglas County, by Emory L. Marshall for irrigation purposes. That the proposed point of diversion, the approximate location and size of the diverting channel, all reservoirs or basins, the location and names of all other works which will cross or connect with the proposed works, and the boundary of all lands, showing by 40-acre subdivisions the areas proposed to be irrigated, are fully and correctly designated thereon.

Walter G. Reid
State Water Right Surveyor

Subscribed and sworn to before me this 26th day of September, 1960.

Mrs. Gilda Sherwood
Notary Public in and for Ormsby County, Nevada

My Commission Expires July 1 1961

SCALE - 1" = 300'

0 100 200 300 600 900 1200 1500

OFFICE ENGINEER
1960 SEP 26 AM 9 05

FILED
Sept. 26, 1960
STATE ENGINEER'S OFFICE

MAP
TO ACCOMPANY APPLICATION
TO APPROPRIATE WATER
FOR IRRIGATION BY
EMORY L. MARSHALL
FROM UNDERGROUND SUMP

19160

19160