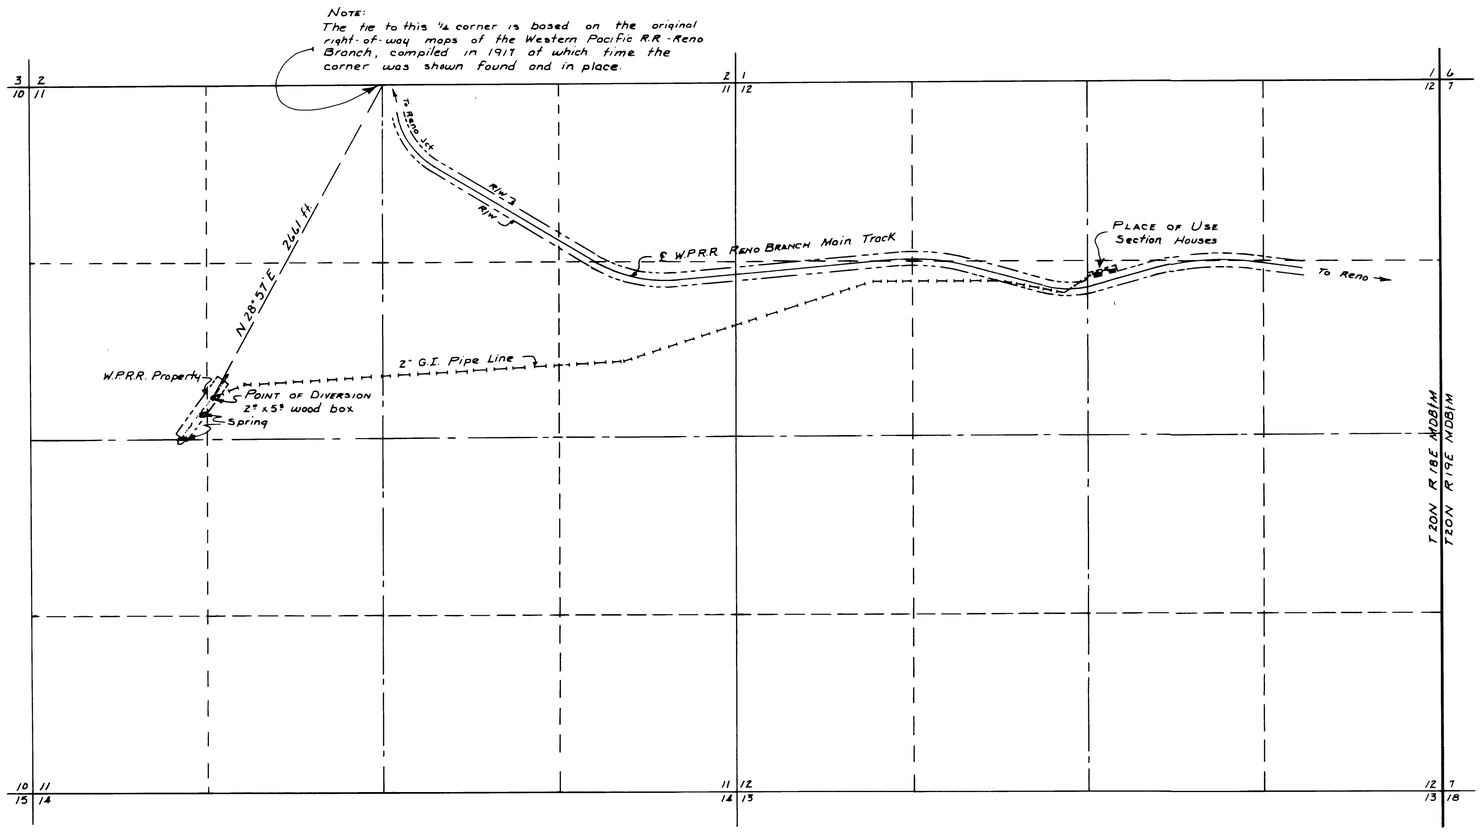

T 20N, R 18E, M.D.B.&M.

STATE OF NEVADA }
COUNTY OF ELKO } ss.

I, Mark Chilton, being first duly sworn, depose and say that this map consisting of one sheet has been correctly drawn to the designated scale from field notes of a survey made under my supervision and direction between the 1ST and the 5TH day of August 1960, that it truly and correctly represents the proposed location and extent of the works used to divert water from an unnamed spring in Washoe County by the Western Pacific Railroad Company for domestic purposes. That the point of diversion, the approximate location and size of the diverting conduit, the place and manner of use, and the location and names of all other works or streams which are crossed by or connected with the said works, are fully and correctly designated thereon.

Mark Chilton
STATE WATER RIGHT SURVEYOR

Subscribed and sworn to before me this 26TH day of September 1960

Lorna Carrillo
NOTARY PUBLIC IN AND FOR ELKO COUNTY, NEVADA

0 200 500 1000 2000 3000
Scale 1" = 600'

FILED
Oct. 13, 1960
STATE ENGINEER'S OFFICE

CERTIFICATE NO. 5270 ISSUED Feb. 15, 1962

MAP
TO ACCOMPANY APPLICATION TO APPROPRIATE WATER FOR DOMESTIC USE BY THE WESTERN PACIFIC RAILROAD CO. FROM AN UNNAMED SPRING

19161