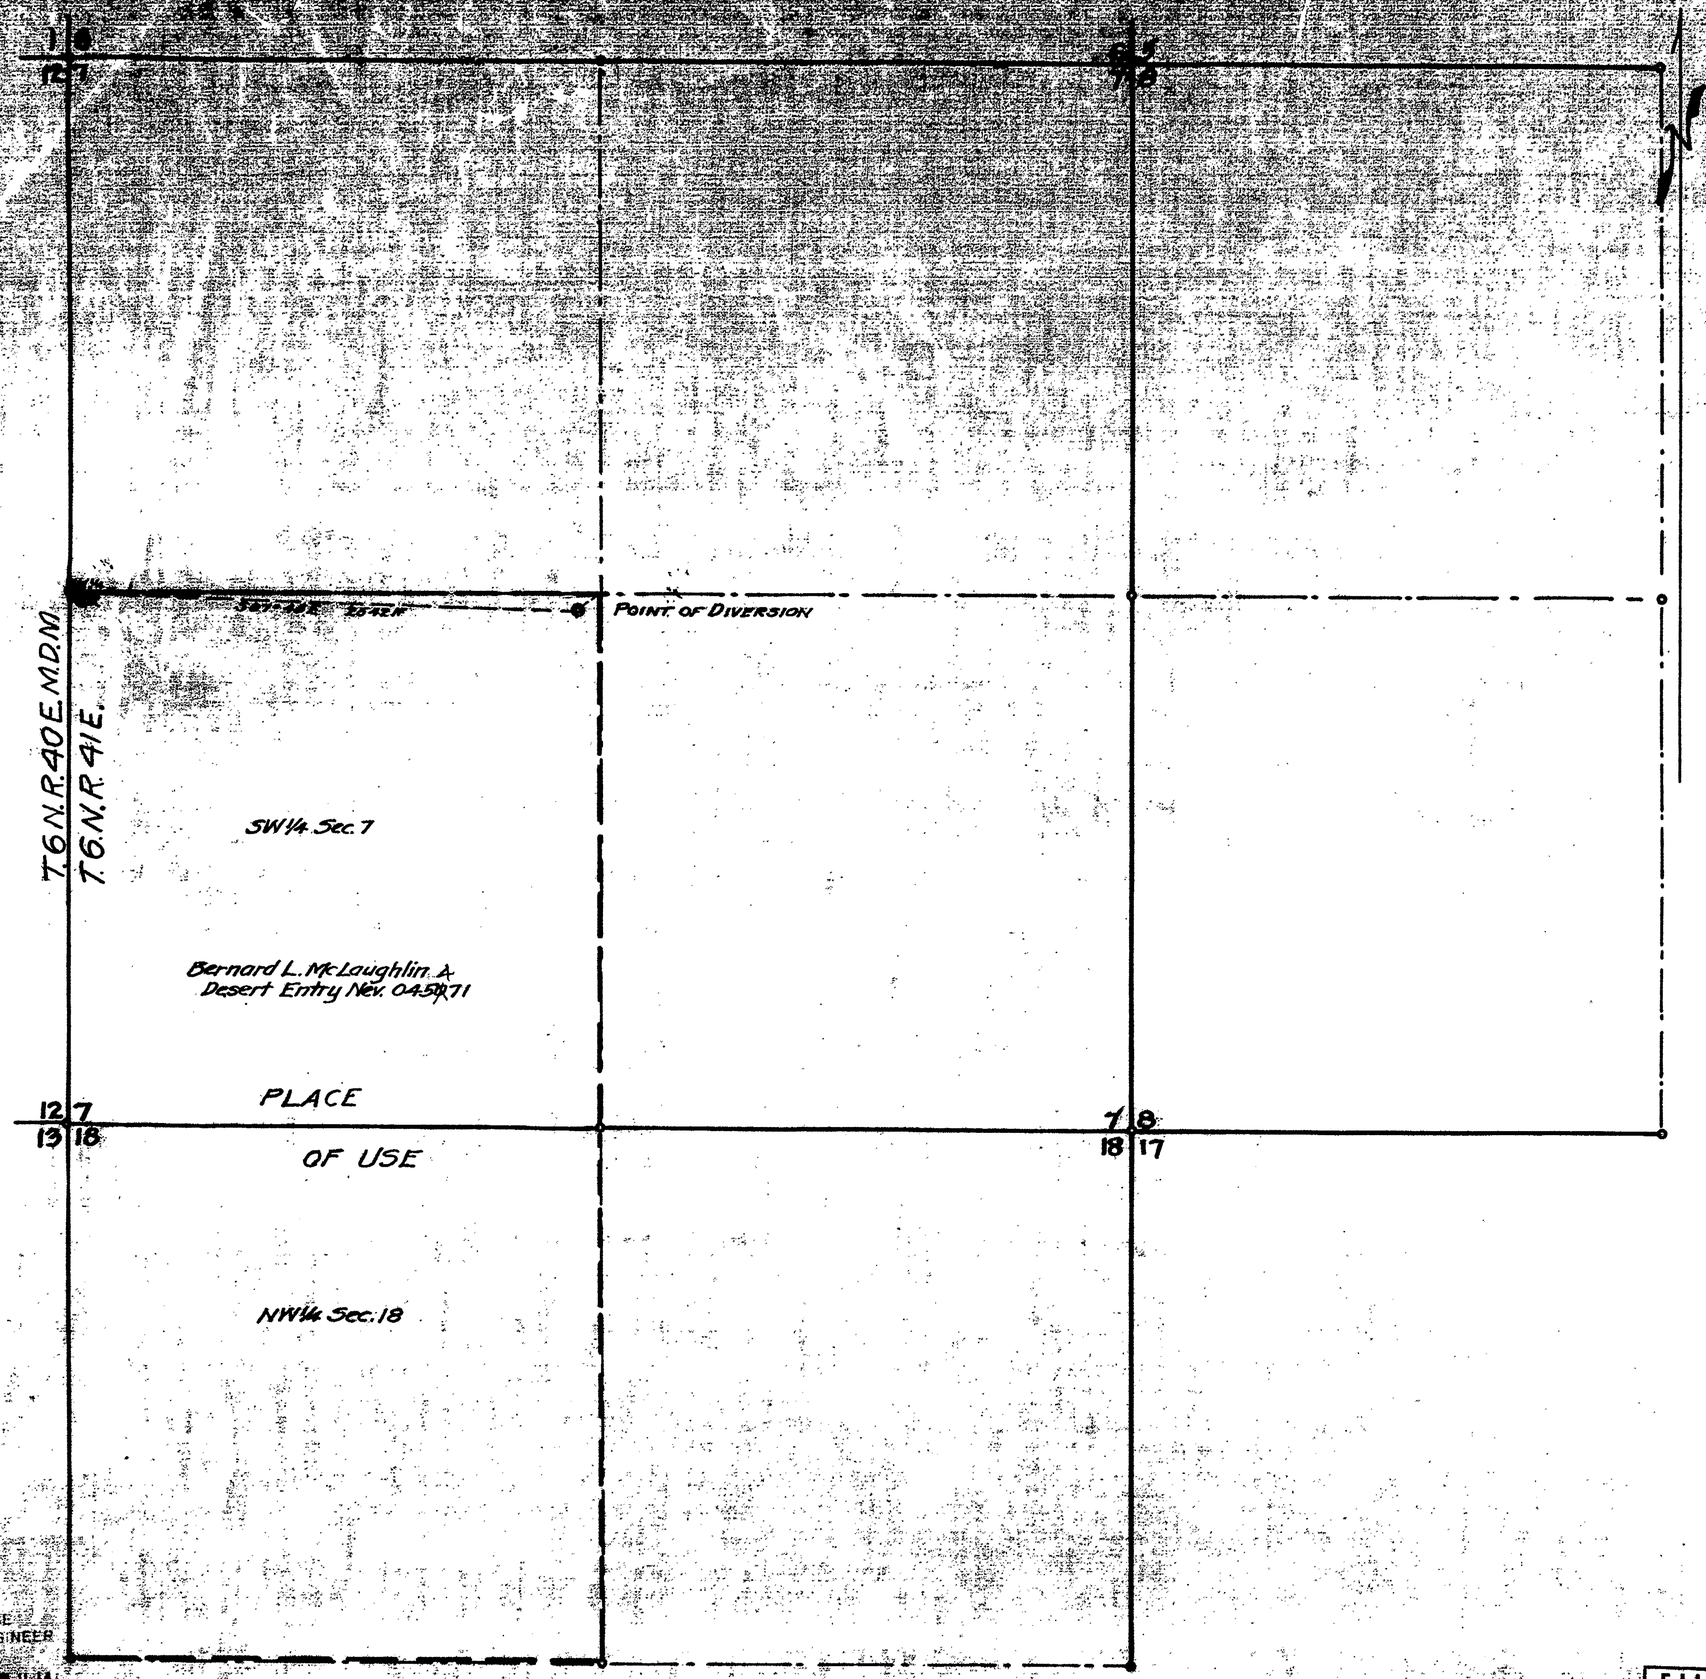

State of Nevada } ss.
County of

I, L. B. Spencer, being duly sworn, depose and say that this map has been correctly drawn to the designated scale from the field notes of a survey made by me September 25 1960; that it truly and correctly shows the extent of the proposed works used to divert the water from Underground in Nye County for Irrigation purposes by Bernard L. McLaughlin That the Point of Diversion and the Place of Use and all other works are fully and correctly shown

L. B. Spencer
State Water Right Surveyor

Subscribed and sworn to before me this 2d day of November 1960

L. E. Cornelius
Notary Public in and for
County Nevada

OFFICE
ENGINEER
NOV 17 AM 11 14

FILED
Nov. 17, 1960
STATE ENGINEER'S OFFICE

MAP
TO ACCOMPANY APPLICATION TO APPROPRIATE WATER FOR IRRIGATION PURPOSES
BY BERNARD L. McLAUGHLIN
FROM UNDERGROUND SOURCE
IN NYE COUNTY, NEVADA.

SCALE 1" = 400 FT. SURVEYED Sept. 25 1960
BY L. B. SPENCER, ST. W.R. SURVEYOR
MINA, NEVADA

19163