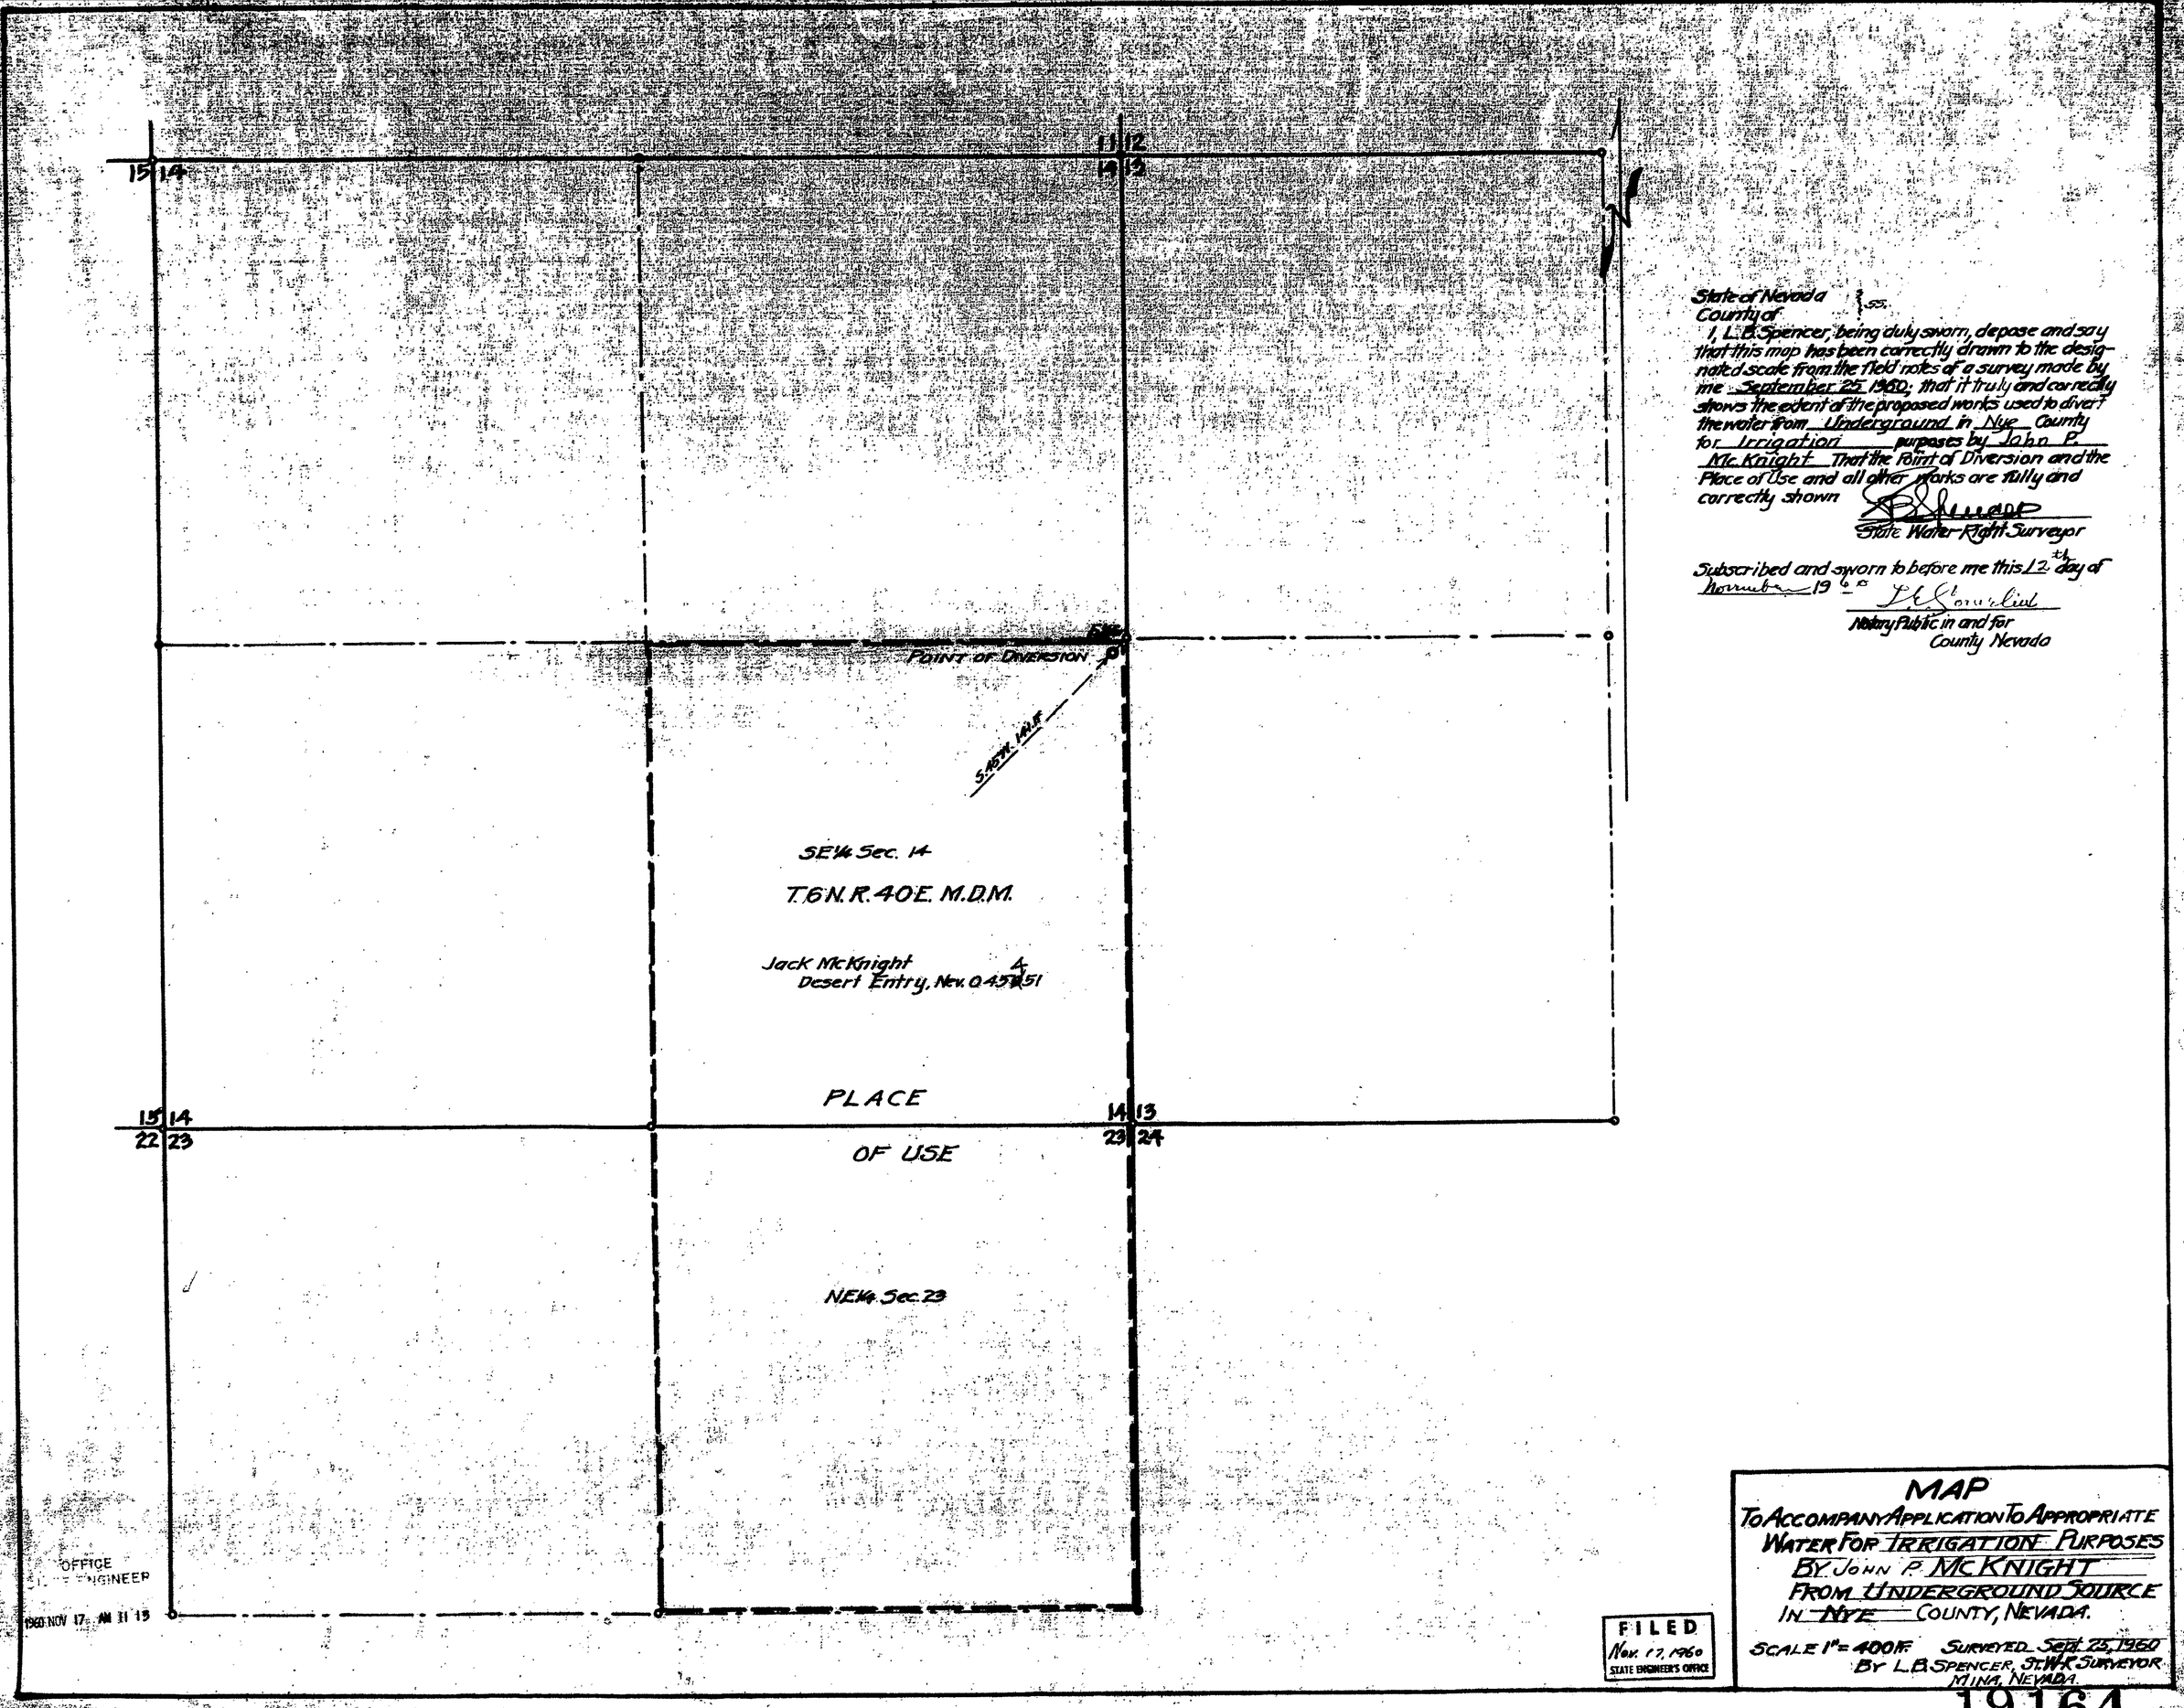

State of Nevada }ss.
County of
I, L. B. Spencer, being duly sworn, depose and say that this map has been correctly drawn to the designated scale from the field notes of a survey made by me September 25 1960; that it truly and correctly shows the extent of the proposed works used to divert the water from Underground in Nye County for Irrigation purposes by John P. McKnight That the Point of Diversion and the Place of Use and all other works are fully and correctly shown

State Water Right Surveyor

Subscribed and sworn to before me this 12th day of November 1960

Notary Public in and for
County Nevada

MAP
TO ACCOMPANY APPLICATION TO APPROPRIATE WATER FOR IRRIGATION PURPOSES
BY JOHN P. MCKNIGHT
FROM UNDERGROUND SOURCE
IN NYE COUNTY, NEVADA.

SCALE 1" = 400 ft. SURVEYED Sept. 25, 1960
BY L. B. SPENCER, ST. W.R. SURVEYOR
MINA, NEVADA.

19164