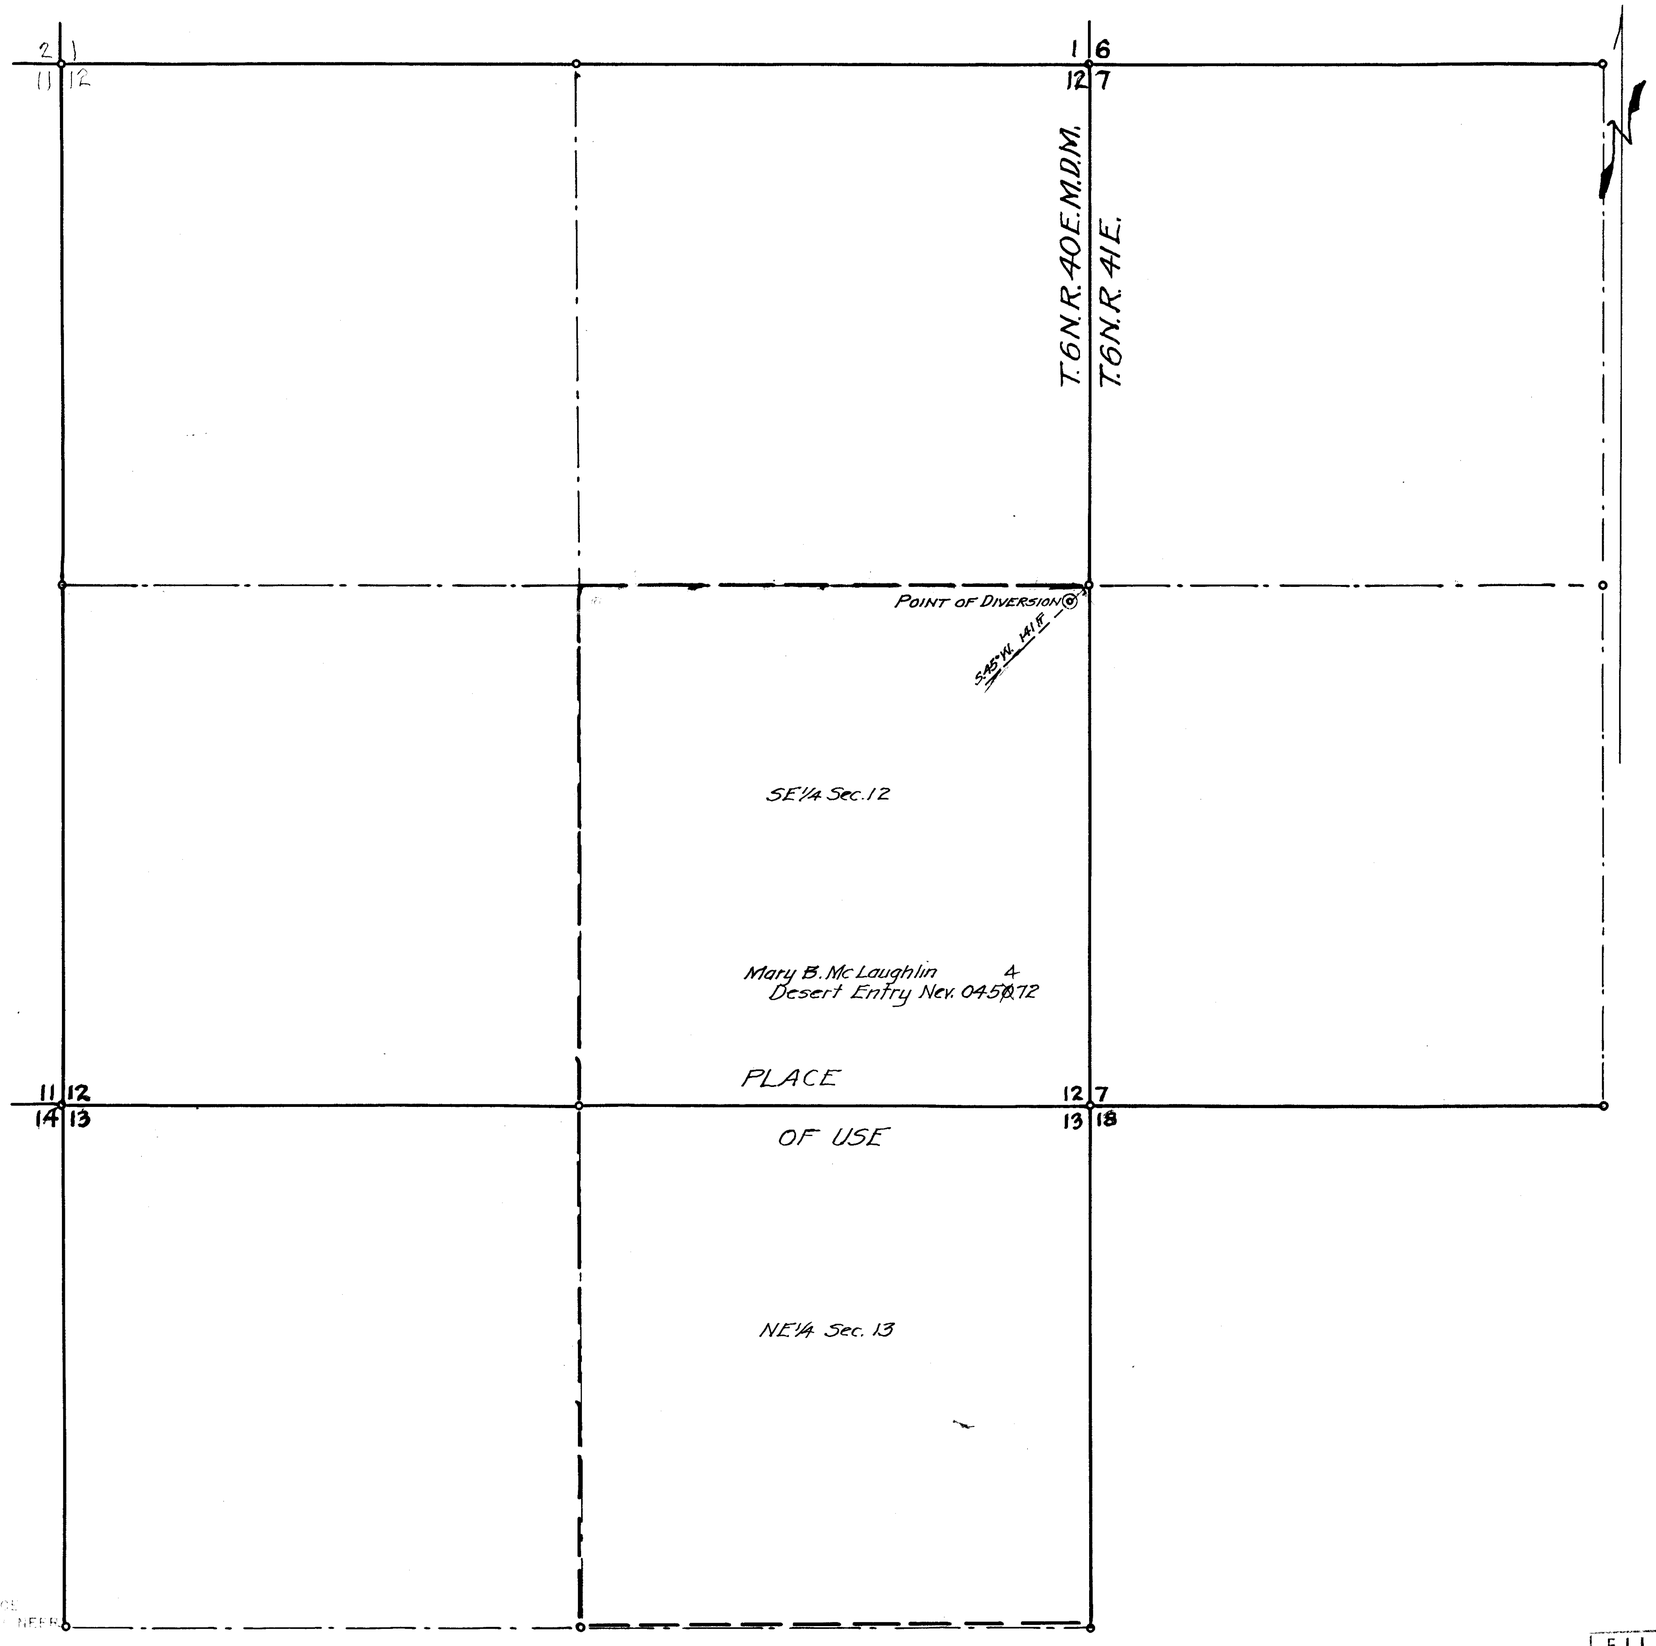

State of Nevada
County of } ss.

I, L.B. Spencer, being duly sworn, depose and say that this map has been correctly drawn to the designated scale from the field notes of a survey made by me September 24 1960; that it truly and correctly shows the extent of the proposed works used to divert the water from Underground in Nye County for Irrigation purposes by Mary B. McLaughlin That the Point of Diversion and the Place of Use and all other works are fully and correctly shown

L.B. Spencer
State Water Right Surveyor

Subscribed and sworn to before me this 12th day of November 1960

[illegible]
Notary Public in and for
County Nevada

1960 NOV 17 AM 11 16

FILED
Nov. 17, 1960
STATE ENGINEER'S OFFICE

MAP

To Accompany Application To Appropriate Water For Irrigation Purposes By Mary B. McLaughlin From Underground Source In Nye County, Nevada.

Scale 1" = 400 ft. Surveyed Sept. 24, 1960
By L.B. Spencer, St. W.R. Surveyor
Mina, Nevada.

19165