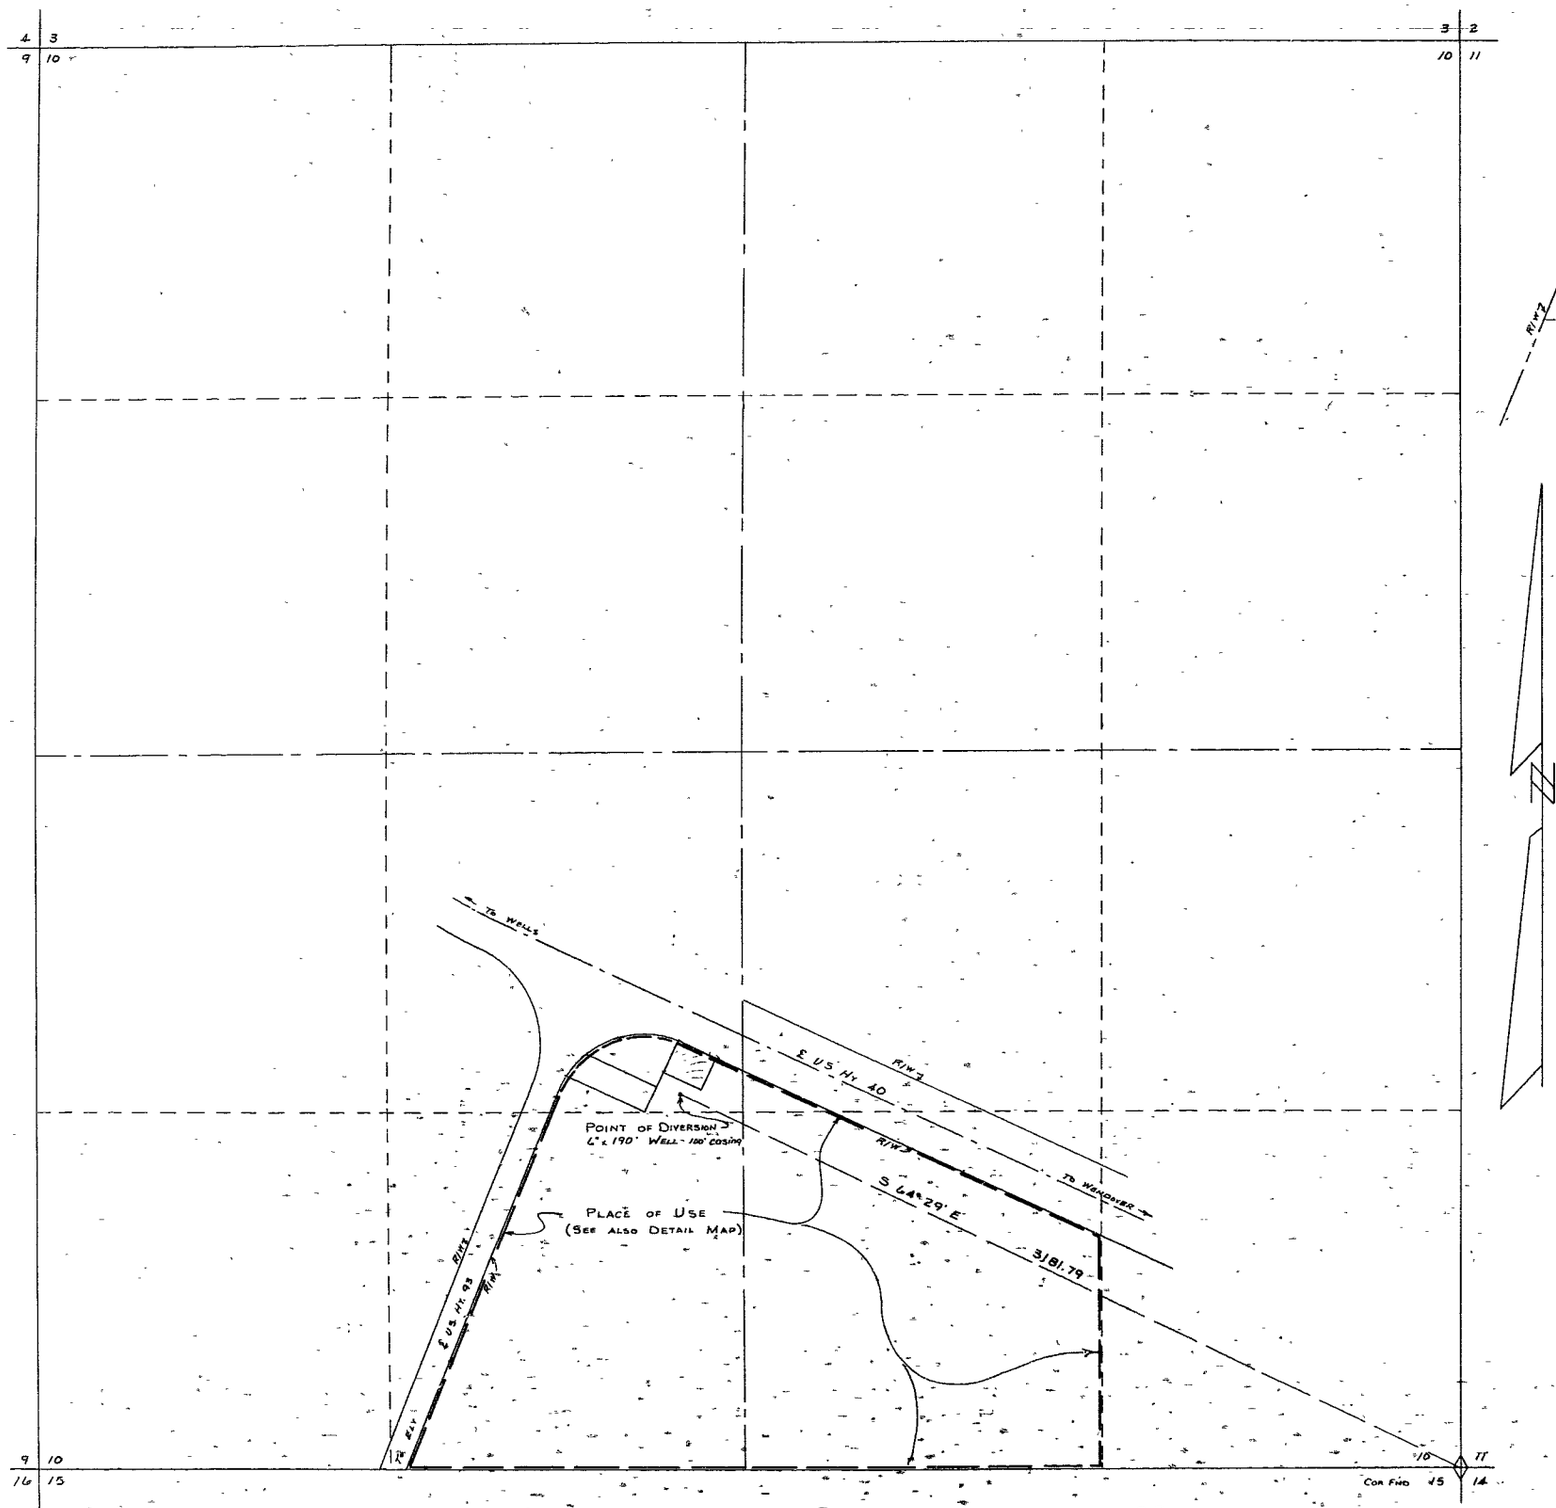

T 37 N, R 62 E, M.D.B.&M.

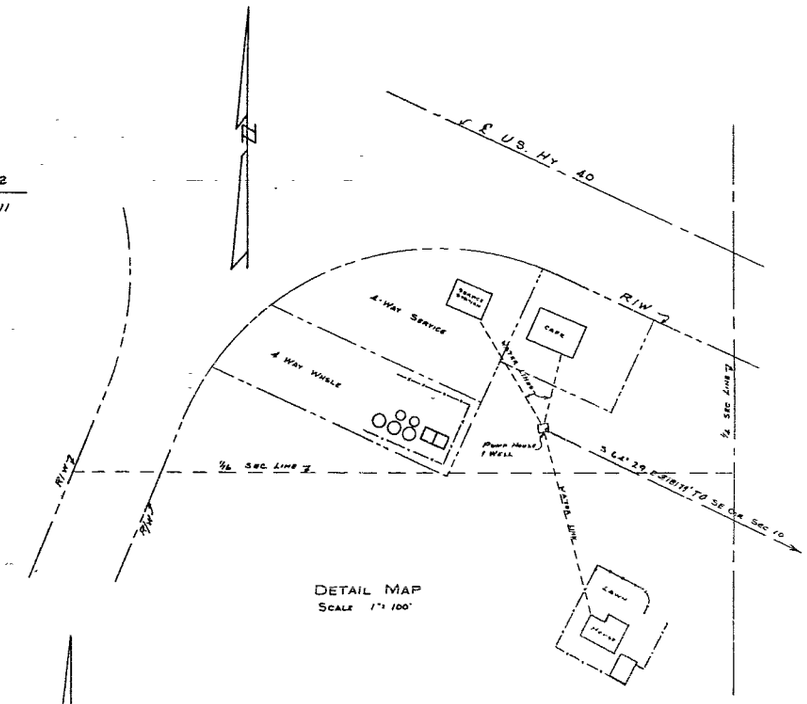

DETAIL MAP
SCALE 1" = 100'

STATE OF NEVADA }
COUNTY OF ELKO } ss.

I, W.H Settelmeyer, being first duly sworn, depose and say that this map consisting of one sheet has been correctly drawn to the designated scale from field notes of a survey made under my supervision and direction on the 6th day of January 1961, that it truly and correctly represents the proposed location and extent of the works used to divert water from an underground source in Elko County by V W Birdzell for domestic and commercial use. That the point of diversion the approximate location and size of the diverting conduit, the place and manner of use, and the location and names of all other works or streams which are crossed by or connected with the said works, are fully and correctly designated thereon.

W. H. Settelmeyer
STATE WATER RIGHTS SURVEYOR

Subscribed and sworn to before me this 3rd day of February 1961

Frank Weinrich
NOTARY PUBLIC IN AND FOR ELKO COUNTY NEVADA

Scale 1" = 300

CERTIFICATE NO. 5721 ISSUED June 10, 1964

FILED
Mar. 6, 1961
STATE ENGINEER'S OFFICE

MAP
TO ACCOMPANY APPLICATION TO APPROPRIATE WATER FOR DOMESTIC AND COMMERCIAL PURPOSES BY V.W. BIRDZELL FROM AN UNDERGROUND SOURCE

19174