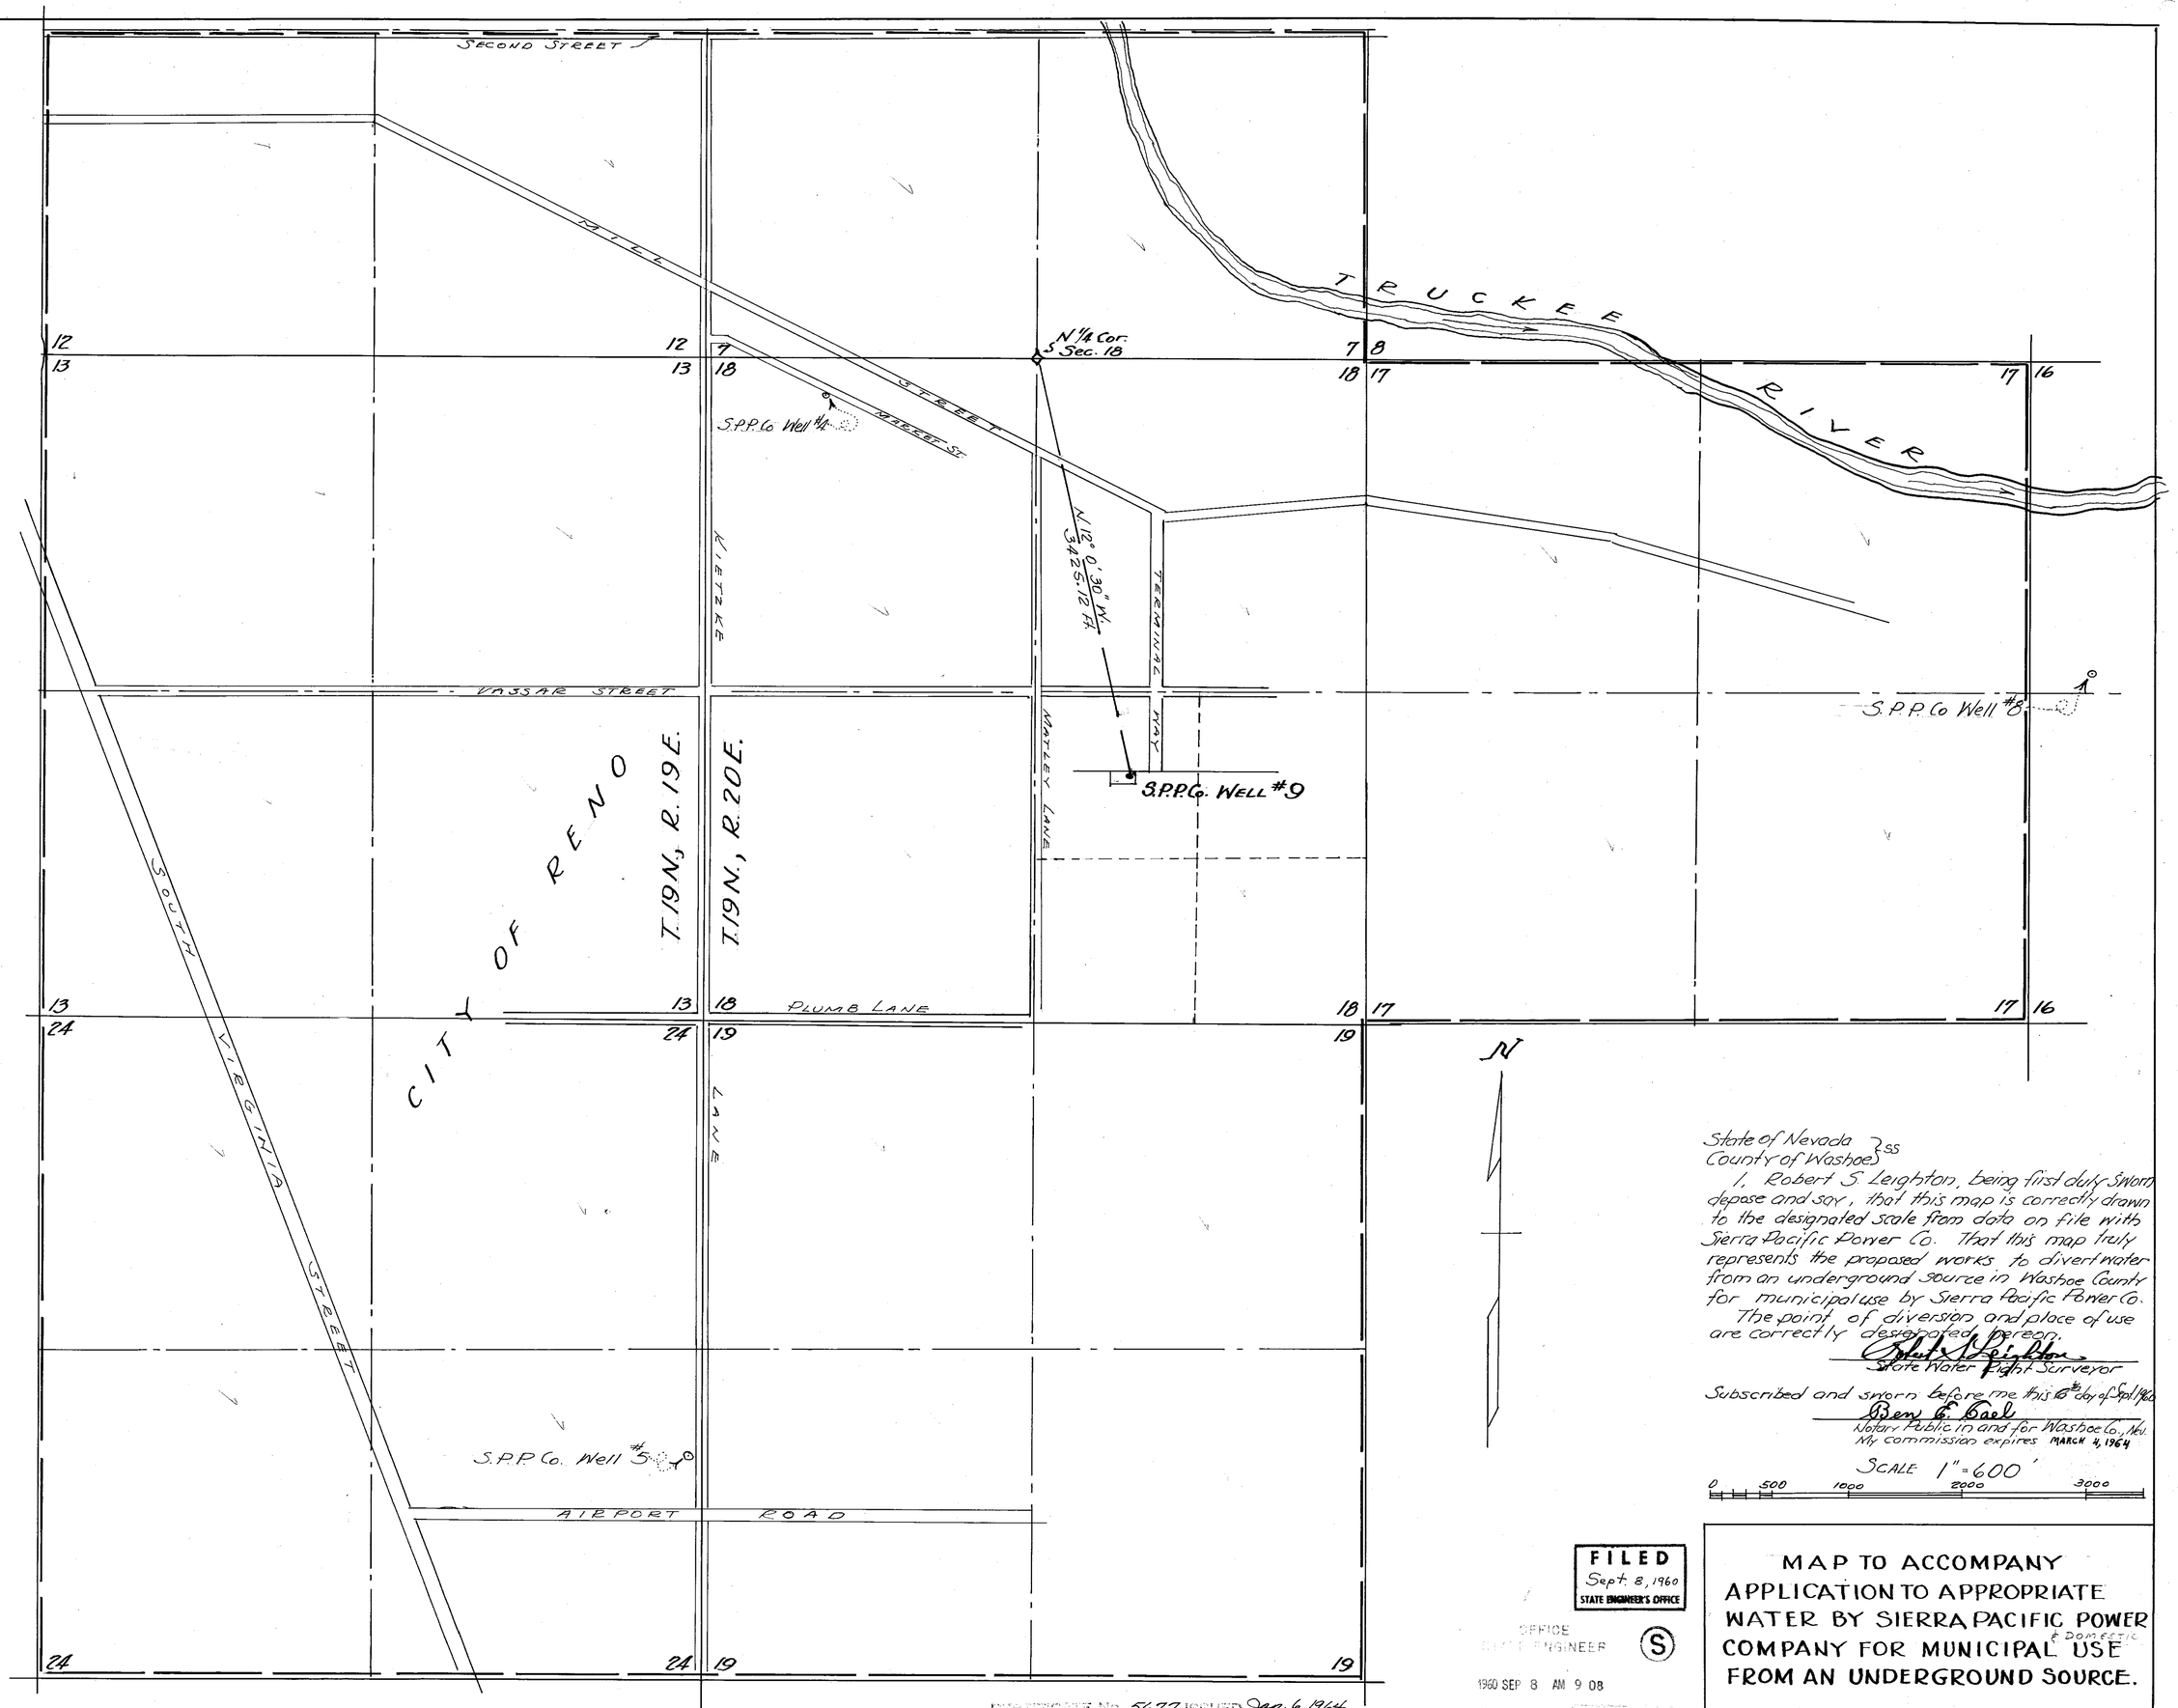

State of Nevada }ss
County of Washoe

I, Robert S. Leighton, being first duly sworn, depose and say, that this map is correctly drawn to the designated scale from data on file with Sierra Pacific Power Co. That this map truly represents the proposed works to divert water from an underground source in Washoe County for municipal use by Sierra Pacific Power Co.

The point of diversion and place of use are correctly designated hereon.

Robert S. Leighton
State Water Right Surveyor

Subscribed and sworn before me this 8th day of Sept 1960

Berry E. Baal
Notary Public in and for Washoe Co., Nev.
My commission expires MARCH 4, 1964

SCALE 1" = 600'

0 500 1000 2000 3000

FILED
Sept. 8, 1960
STATE ENGINEER'S OFFICE

OFFICE
STATE ENGINEER
1960 SEP 8 AM 9 08

MAP TO ACCOMPANY APPLICATION TO APPROPRIATE WATER BY SIERRA PACIFIC POWER COMPANY FOR MUNICIPAL & DOMESTIC USE FROM AN UNDERGROUND SOURCE.

CERTIFICATE No. 5677 ISSUED Jan. 6, 1964

75971 19185 75977 50755 50020 19185