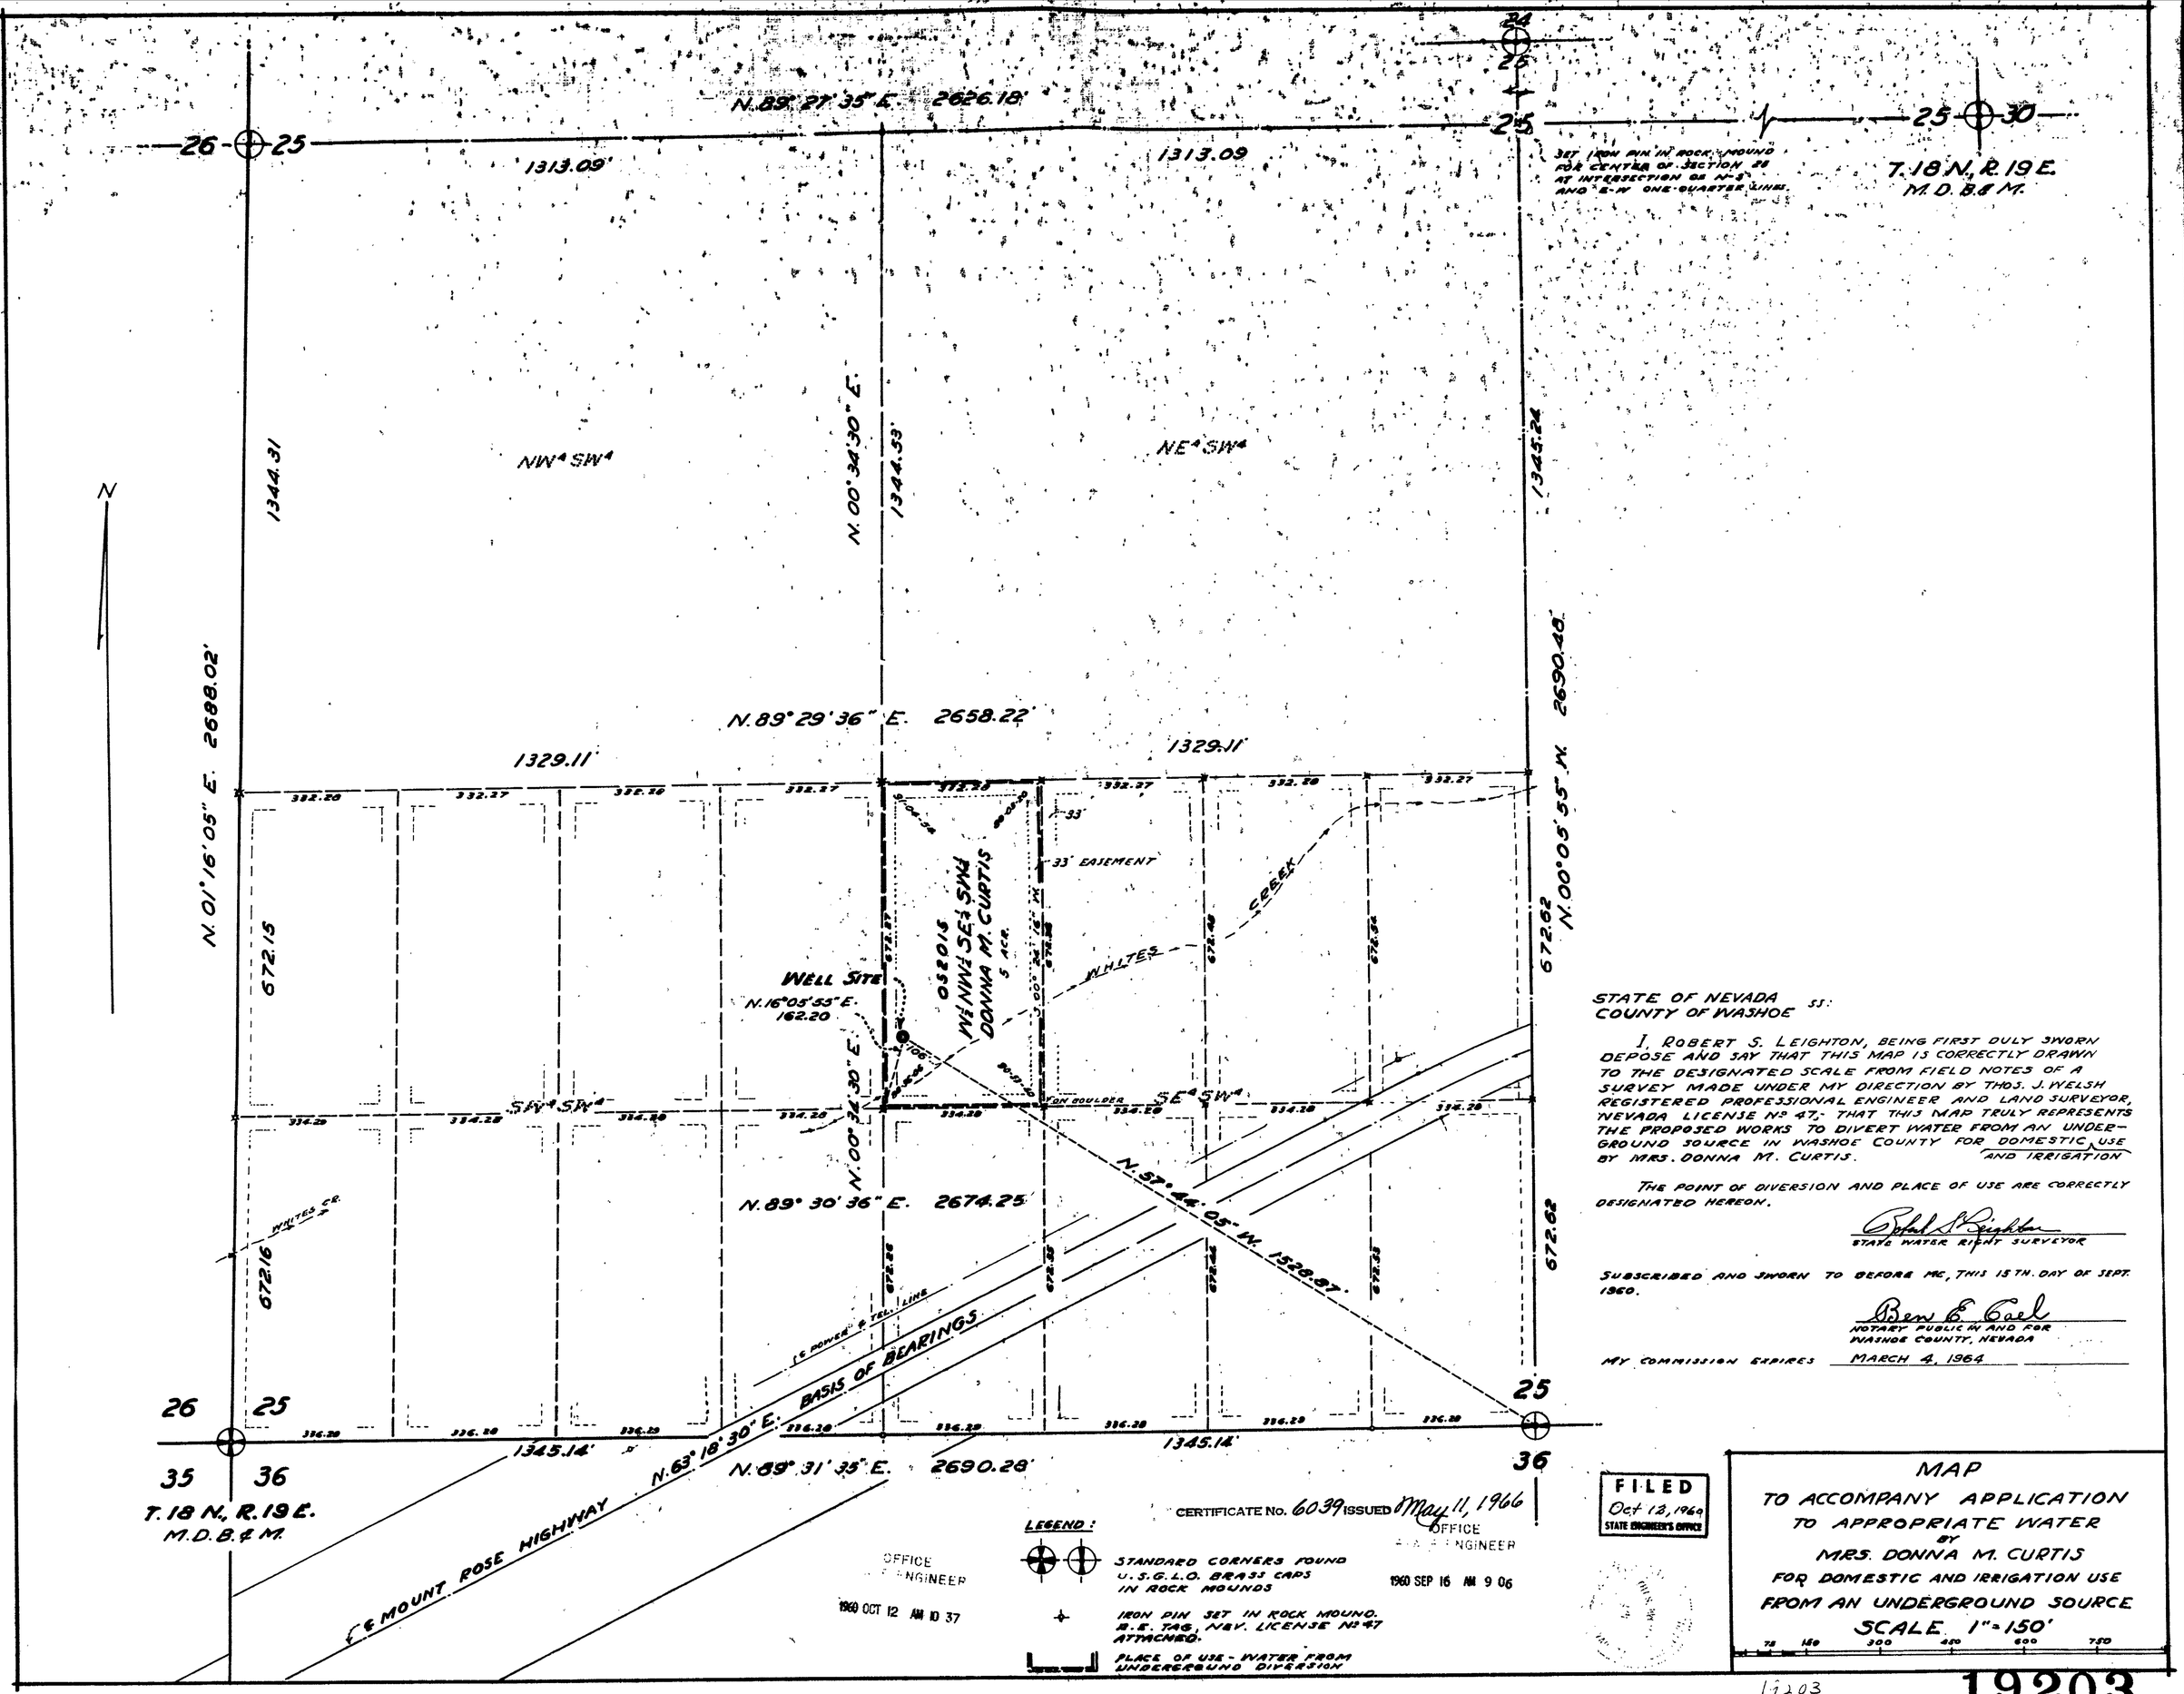

STATE OF NEVADA
COUNTY OF WASHOE SS:

I, ROBERT S. LEIGHTON, BEING FIRST DULY SWORN DEPOSE AND SAY THAT THIS MAP IS CORRECTLY DRAWN TO THE DESIGNATED SCALE FROM FIELD NOTES OF A SURVEY MADE UNDER MY DIRECTION BY THOS. J. WELSH REGISTERED PROFESSIONAL ENGINEER AND LAND SURVEYOR, NEVADA LICENSE No 47; THAT THIS MAP TRULY REPRESENTS THE PROPOSED WORKS TO DIVERT WATER FROM AN UNDERGROUND SOURCE IN WASHOE COUNTY FOR DOMESTIC AND IRRIGATION USE BY MRS. DONNA M. CURTIS.

THE POINT OF DIVERSION AND PLACE OF USE ARE CORRECTLY DESIGNATED HEREON.

Robert S. Leighton
STATE WATER RIGHT SURVEYOR

SUBSCRIBED AND SWORN TO BEFORE ME, THIS 15TH. DAY OF SEPT. 1960.

Ben E. Coel
NOTARY PUBLIC IN AND FOR WASHOE COUNTY, NEVADA

MY COMMISSION EXPIRES MARCH 4, 1964

CERTIFICATE No. 6039 ISSUED May 11, 1966

OFFICE ENGINEER

1960 SEP 16 AM 9 06

OFFICE ENGINEER

1960 OCT 12 AM 10 37

LEGEND:

STANDARD CORNERS FOUND U.S.G.L.O. BRASS CAPS IN ROCK MOUNDS

IRON PIN SET IN ROCK MOUND. B.E. TAG, NEV. LICENSE No 47 ATTACHED.

PLACE OF USE - WATER FROM UNDERGROUND DIVERSION

FILED
Oct 13, 1969
STATE ENGINEER'S OFFICE

MAP
TO ACCOMPANY APPLICATION
TO APPROPRIATE WATER
BY
MRS. DONNA M. CURTIS
FOR DOMESTIC AND IRRIGATION USE
FROM AN UNDERGROUND SOURCE
SCALE 1" = 150'

75 150 300 450 600 750

19203

19203