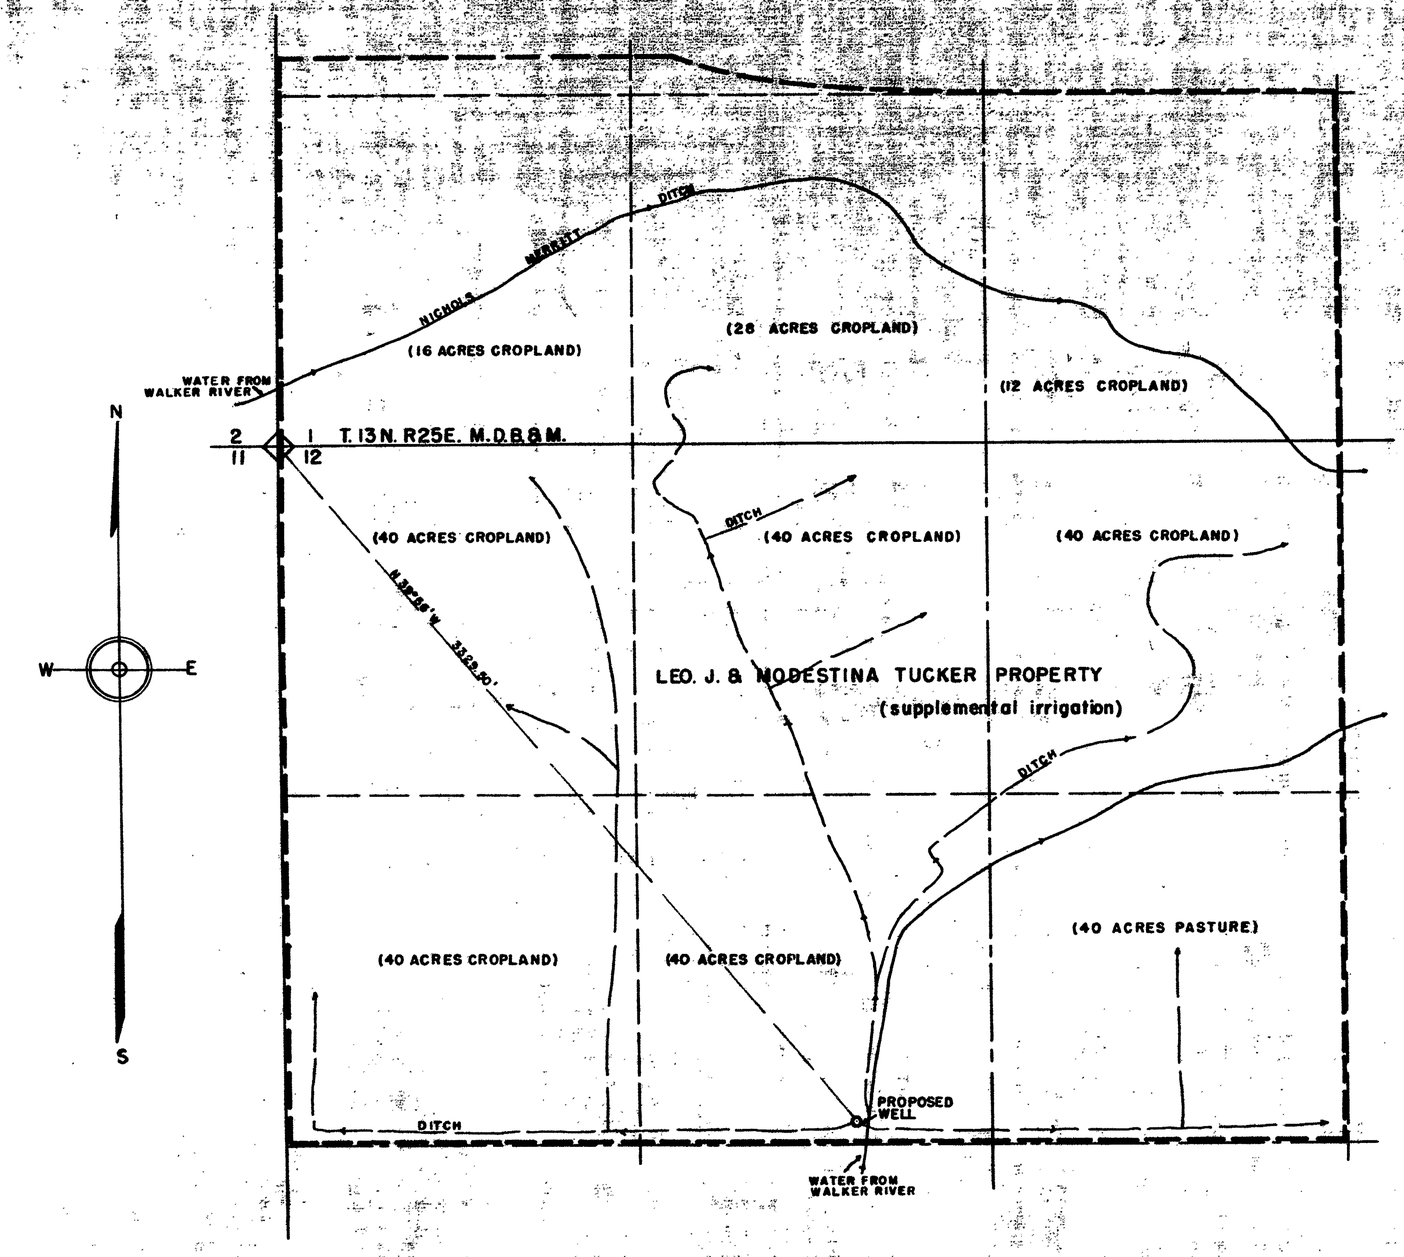


| SECTION | SUBDIVISION | TOWNSHIP | RANGE | CULTIVATED ACREAGE | DESCRIPTION OF CULTURE | DATE OF FIRST CULTURE |
|---|---|---|---|---|---|---|
| 1 | SW1/4 SW1/4 | 13N. | 25E | 16 | CROPLAND | |
| " | SE1/4 " | " | " | 28 | " | |
| " | SW1/4 SE1/4 | " | " | 12 | " | |
| 12 | NW1/4 NW1/4 | " | " | 40 | " | |
| " | NE1/4 " | " | " | 40 | " | |
| " | SW1/4 " | " | " | 40 | " | |
| " | SE1/4 " | " | " | 40 | " | |
| " | NW1/4 NE1/4 | " | " | 40 | " | |
| " | SW1/4 " | " | " | 40 | PASTURE | |
| | | | TOTAL = | 296 | | |
| | | | | | | |

STATE OF NEVADA }
County of Ormsby } ss

I, Walter G. Reid, being first duly sworn, depose and say that this map, consisting of one sheet, has been correctly drawn to the designated scale from field notes of a survey made by me, on September 7th, 1960; that it truly and correctly represents the proposed location and extent of the works used to divert water from an underground source in Lyon County, by Leo J. and Modestina Tucker for irrigation and domestic purposes. That the proposed point of diversion, the approximate location and size of the diverting channel, all reservoirs or basins, the location and names of all other works which will cross or connect with the proposed works, and the boundary of all lands, showing by 40-acre subdivisions the areas proposed to be irrigated, are fully and correctly designated thereon.

Walter G. Reid
State Water Right Surveyor

Subscribed and sworn to before me this 16th day of September, 1960

Mrs. Hilda Sherwood
Notary Public in and for Ormsby, County, Nevada.
My Commission Expires July 1, 1961

SCALE—1"=300'

0 100 200 300 400 500 600 1200 1500

RECEIVED
SEP 16 1960
STATE ENGINEER'S OFFICE

FILED
Sept. 16, 1960
STATE ENGINEER

MAP
TO ACCOMPANY APPLICATION
TO APPROPRIATE WATER FOR
IRRIGATION AND DOMESTIC BY
LEO. J. AND MODESTINA TUCKER
FROM UNDERGROUND SOURCES

19209

19209