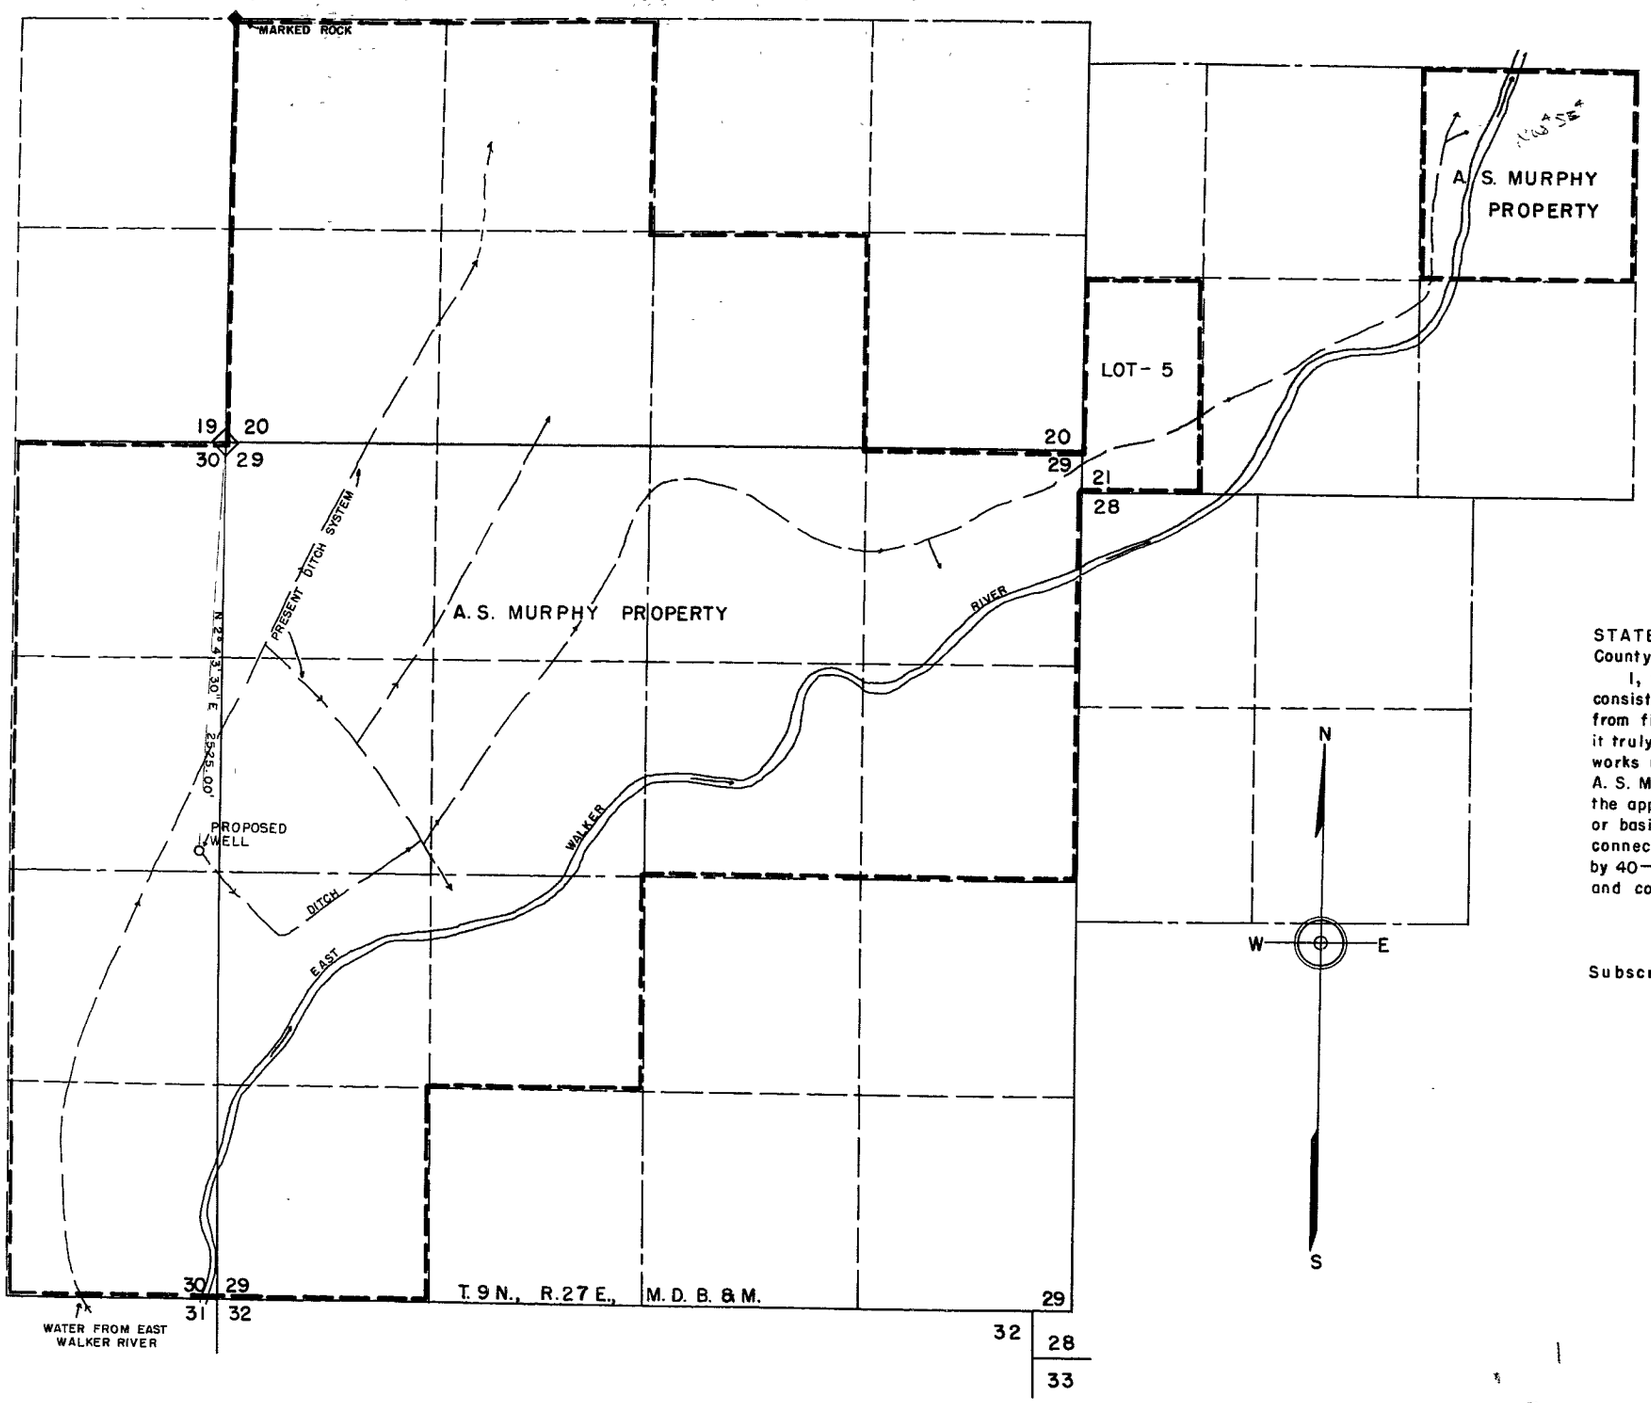

STATE OF NEVADA }
County of Ormsby } ss

I, Walter G. Reid, being first duly sworn, depose and say that this map, consisting of one sheet, has been correctly drawn to the designated scale from field notes of a survey made by me on September 7 th, 1960; that it truly and correctly represents the proposed location and extent of the works used to divert water from an underground source in Lyon County, by A. S. Murphy for irrigation purposes. That the proposed point of diversion the approximate location and size of the diverting channel, all reservoirs or basins, the location and names of all other works which will cross or connect with the proposed works, and the boundary of all lands, showing by 40—acre subdivisions the areas proposed to be irrigated, are fully and correctly designated thereon.

Walter G. Reid
State Water Right Surveyor

Subscribed and sworn to before me this 16th day of September, 1960.

Mrs. Hilda Spencer
Notary Public in and for Ormsby County, Nevada.
My Commission expires July 1, [illegible]

SCALE — 1" = 500'

0 100 250 500 1000 1500 2000 2500

RECEIVED
SEP 16 1960
STATE ENGINEER'S OFFICE

FILED
Sept. 16, 1960
STATE ENGINEER'S OFFICE

MAP
TO ACCOMPANY APPLICATION
TO APPROPRIATE WATER
FOR IRRIGATION BY
A. S. MURPHY
FROM UNDERGROUND SOURCE

30438 19210