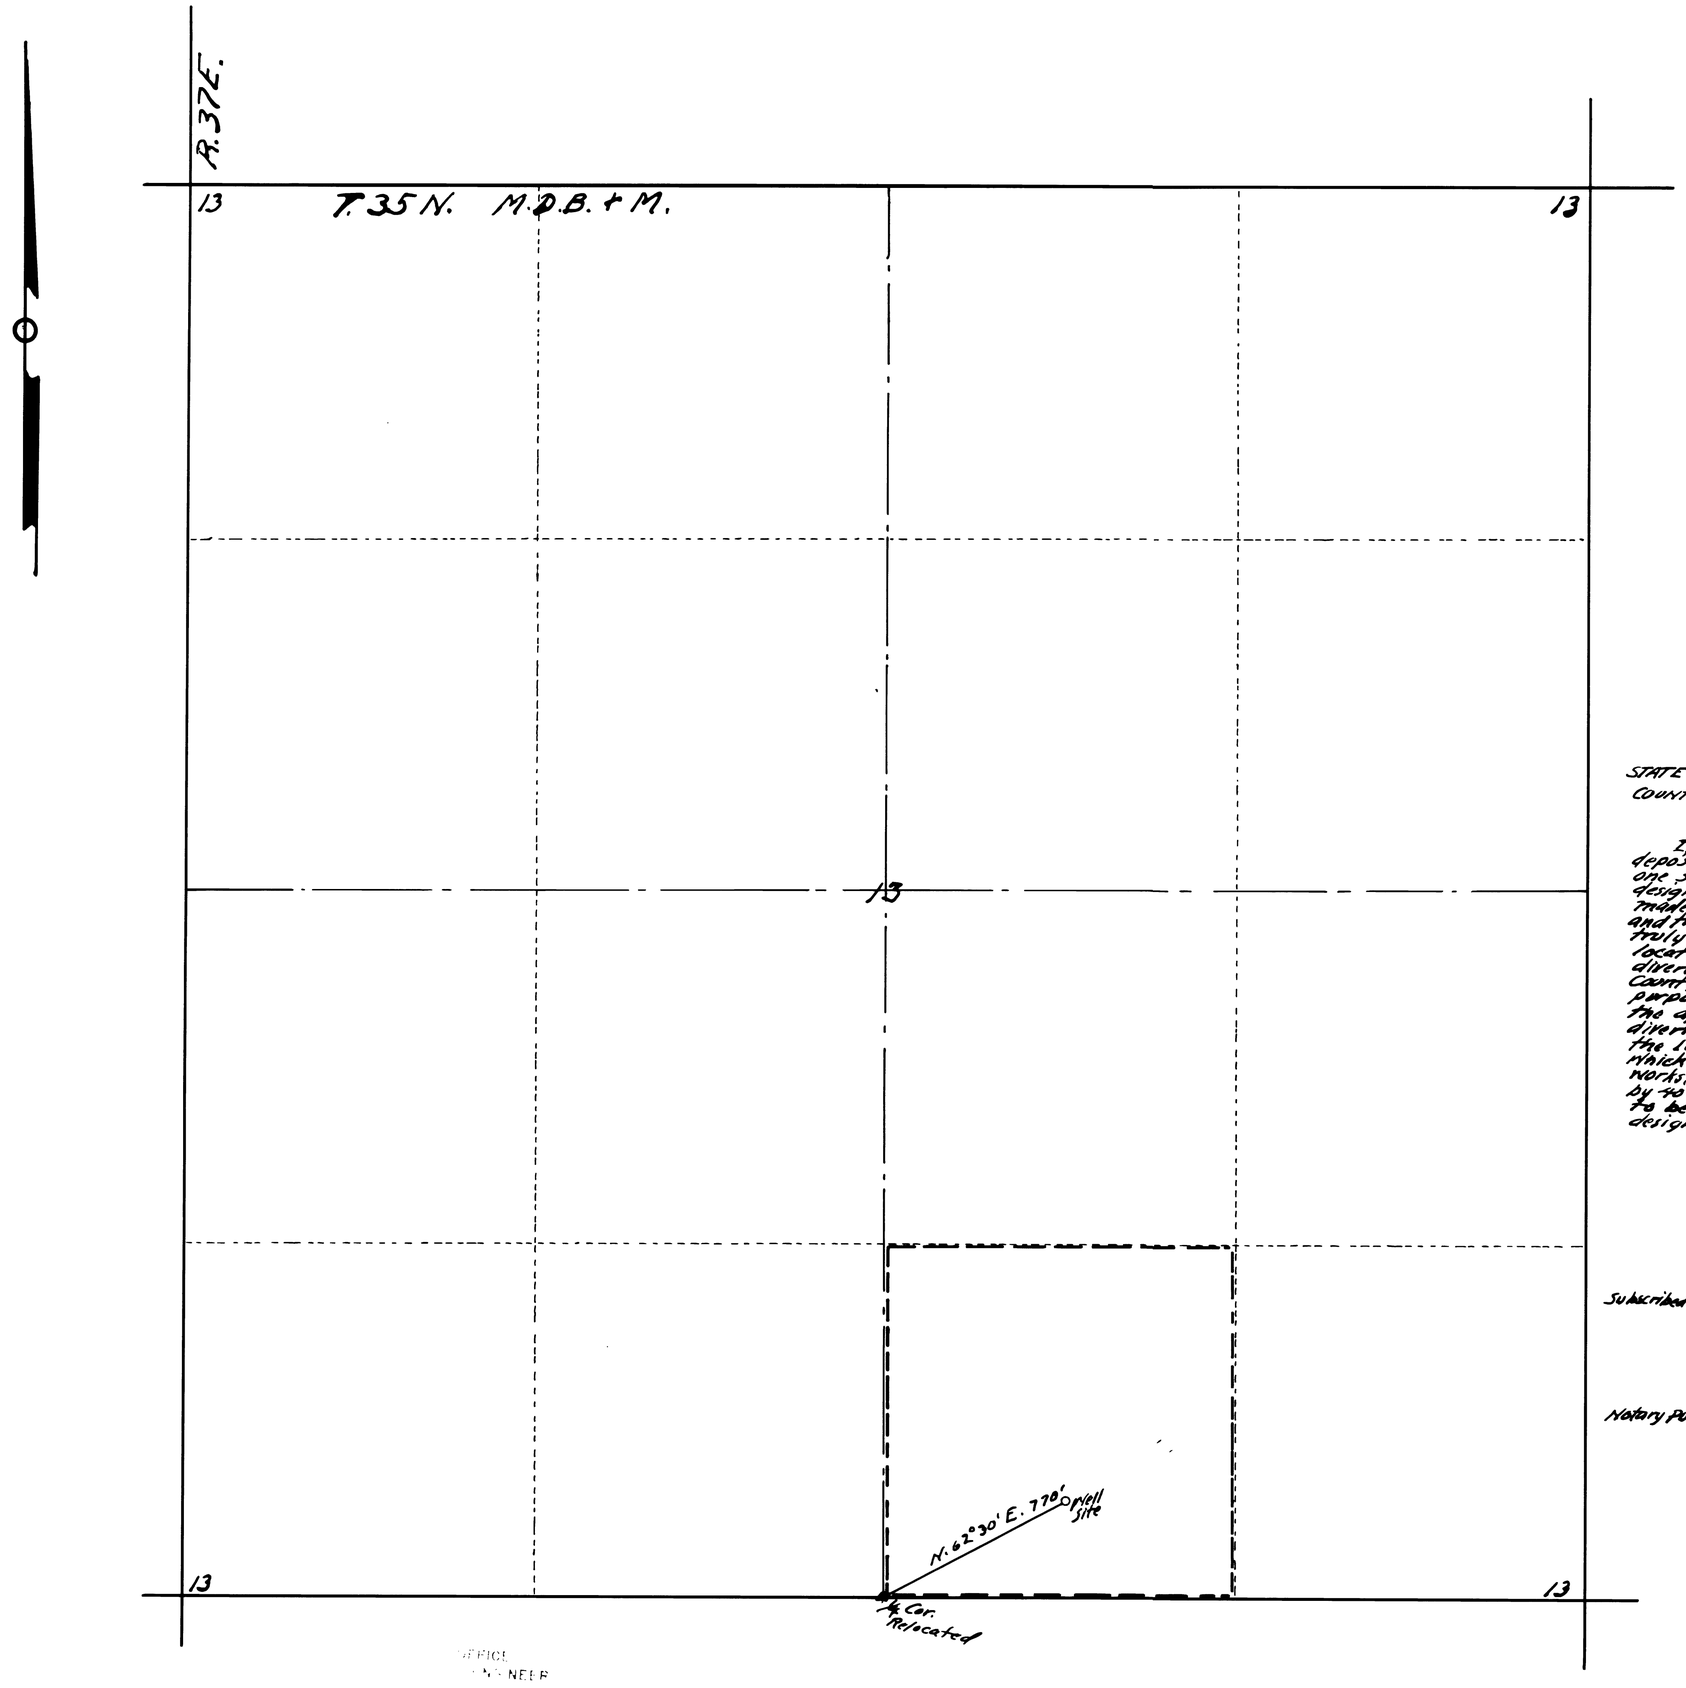

STATE OF NEVADA
COUNTY OF HUMBOLDT } S.S.

I, A.V. Tallman, being first duly sworn, depose and say that this map, consisting of one sheet, has been correctly drawn to the designated scale from field notes of a survey made by me between the 16th day of September and the 17th day of September, 1960. That it truly and correctly represents the proposed location and extent of the works used to divert water from underground in Humboldt County, by Vern Ryan for irrigation and domestic purposes. That the proposed point of diversion, the approximate location and size of the diverting channel, all reservoirs or basins, the location and names of all other works which will cross or connect with the proposed works, and the boundary of all lands, showing by 40 Acre subdivisions the areas proposed to be irrigated, are fully and correctly designated thereon.

A. V. Tallman
STATE WATER RIGHT SURVEYOR

Subscribed and sworn to before me this 20th day of September, 1960

Dorothy Leighton
Notary Public in And for Humboldt County, Nevada
My Comm. Exp: 9/19/61

Scale 1" = 300'

MAP

TO ACCOMPANY APPLICATION TO APPROPRIATE WATER FROM UNDERGROUND FOR IRRIGATION AND DOMESTIC USE BY VERN RYAN

OFFICE
ENGINEER
1960 SEP 21 AM 10 41

FILED
Sept. 21, 1960
STATE ENGINEER'S OFFICE

19213

19213