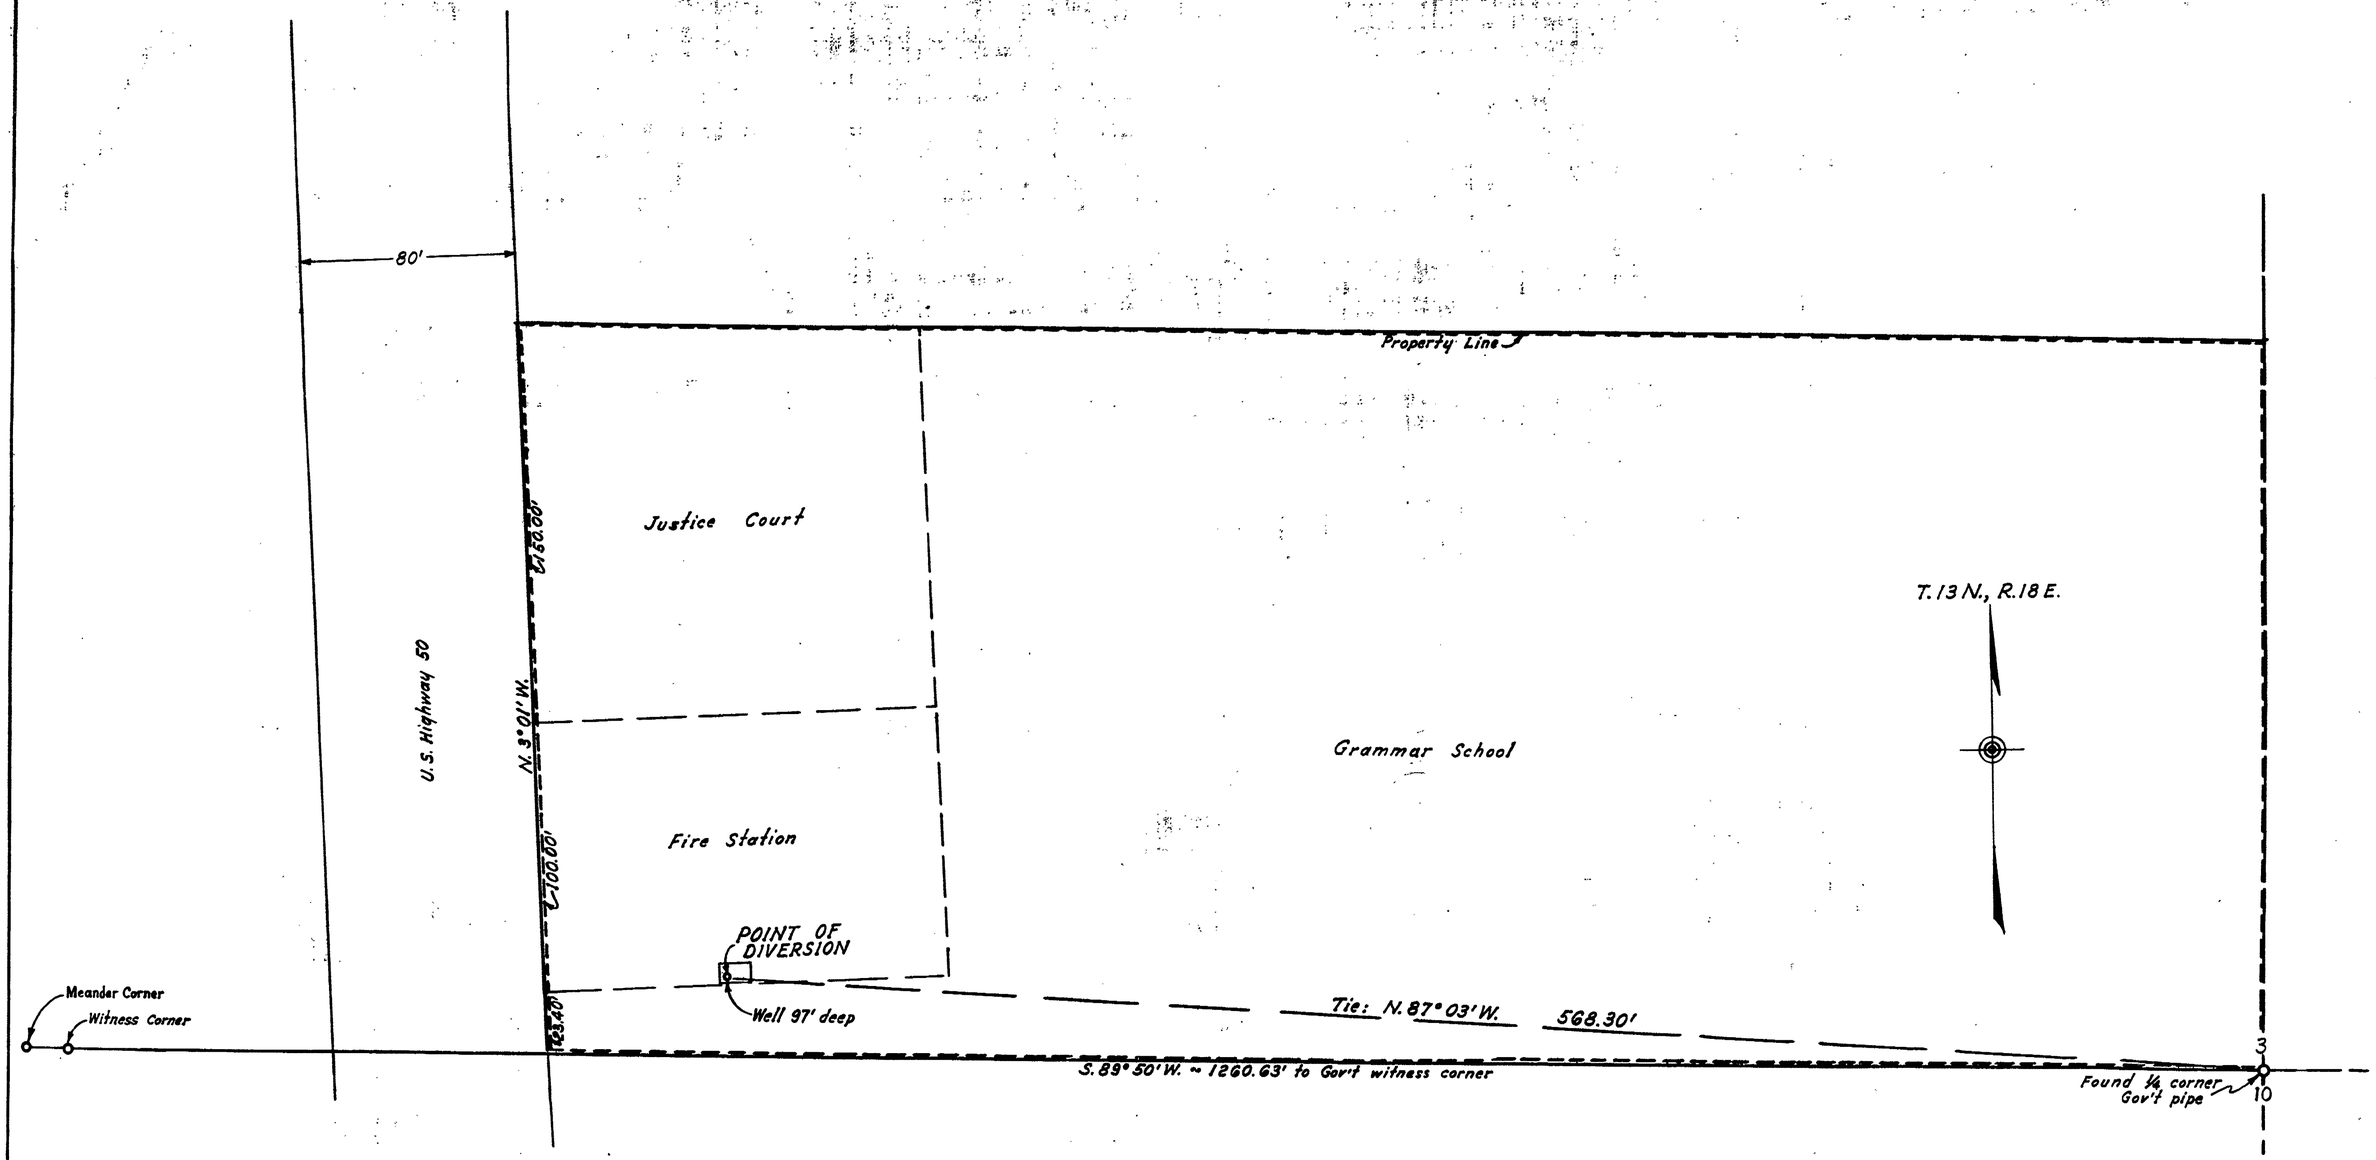

Property is located in Lot 7 (SE¼ SW¼) of section 3

STATE OF NEVADA
County of Douglas } SS

I, O. L. Hussman, being first duly sworn, depose and say that this map, consisting of one sheet, has been correctly drawn to the designated scale from field notes of a survey made by me on the 2nd day of November, 1960; that it truly and correctly represents the location and extent of the works now in use to divert water from a well in Douglas County by LAKE TAHOE FIRE PROTECTION DISTRICT for Quasi-Municipal purposes; that the point of diversion and the boundary and general location are shown by 40-acre subdivisions which are fully and correctly designated thereon.

O. L. Hussman
Licensed State Water Right Surveyor

Subscribed and sworn to before me this 7th day of March, 1961.

Dorothy M. Batchelder
Notary Public in and for Douglas County, Nevada.

My commission expires: 8/3/64

STATE ENGINEER
1961 MAR 8 AM 9 57

CERTIFICATE No. 5415 ISSUED Nov. 15, 1962

FILED
Mar. 8, 1961
STATE ENGINEER'S OFFICE

MAP
TO ACCOMPANY APPLICATION
TO APPROPRIATE WATER BY THE
LAKE TAHOE FIRE PROTECTION
DISTRICT FOR QUASI-MUNICIPAL
AND DOMESTIC PURPOSES FROM
UNDERGROUND SOURCE

SCALE: 1" = 20'

19229