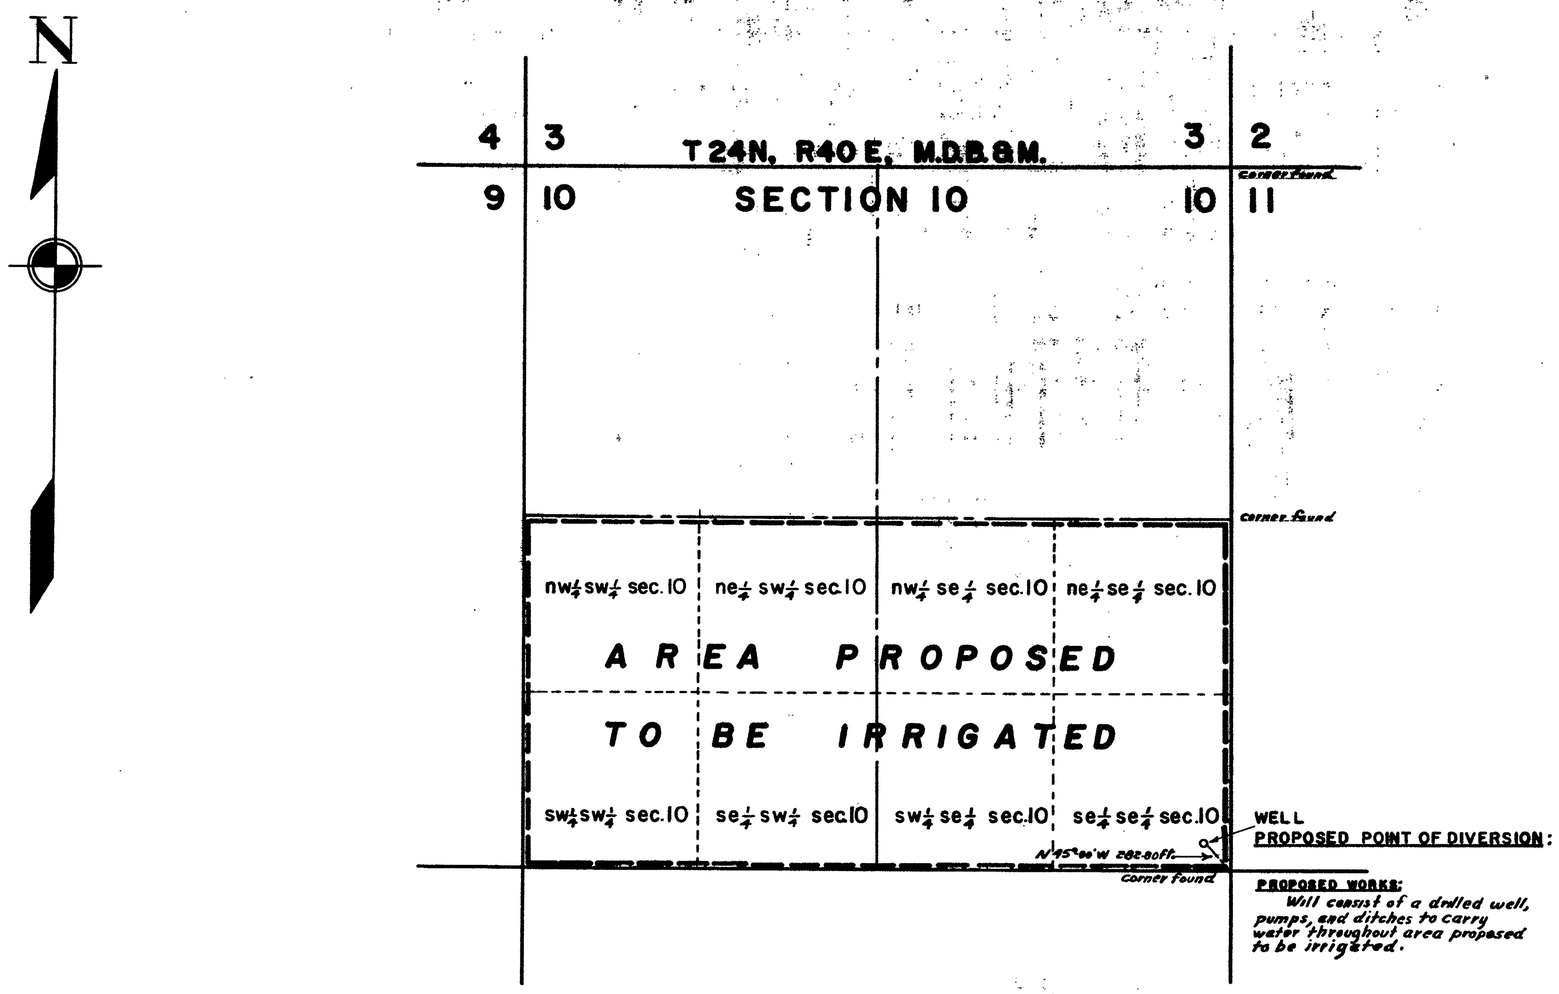

PROPOSED POINT OF DIVERSION:

PROPOSED WORKS:
Will consist of a drilled well, pumps, and ditches to carry water throughout area proposed to be irrigated.

STATE OF NEVADA }
COUNTY OF NYE } S.S.

I, T.M. Cahill, being first duly sworn, depose and say that this map, consisting of one sheet, has been correctly drawn to the designated scale from field notes of a survey made by me between the 29 day of October and the 31 day of October, 1960; that it truly and correctly represents the location and extent of the proposed works used to divert water from underground source in Lander County by Faye Yeary for Irrigation and Domestic purposes. That the proposed point of diversion, the approximate location and size of the diverting channel, all reservoirs or basins, the location and names of all other works which will cross or connect with the proposed works, and the boundary of all lands, showing by 40 acre subdivisions the areas proposed to be irrigated are fully and correctly designated thereon.

T.M. Cahill
STATE WATER RIGHT SURVEYOR

Subscribed and sworn to before me this 7 day of November 1960.

Marcella H. Flickner
NOTARY PUBLIC IN AND FOR
NYE COUNTY, NEVADA

My Commission Expires March 15, 1961

SCALE: 1 IN. = 600 FT.

0 200 400 600 800 1000 2000 3000 FT.

OFFICE
ENGINEER
1960 NOV 9 AM 11 21

FILED
Nov. 9 1960
STATE ENGINEER'S OFFICE

MAP TO ACCOMPANY
APPLICATION
TO APPROPRIATE WATER
FOR
IRRIGATION & DOMESTIC
BY
FAYE YEARY
FROM
UNDERGROUND SOURCE

19283

19283