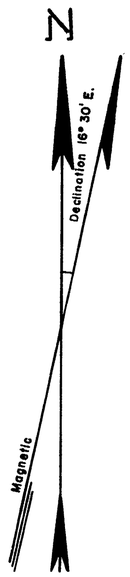

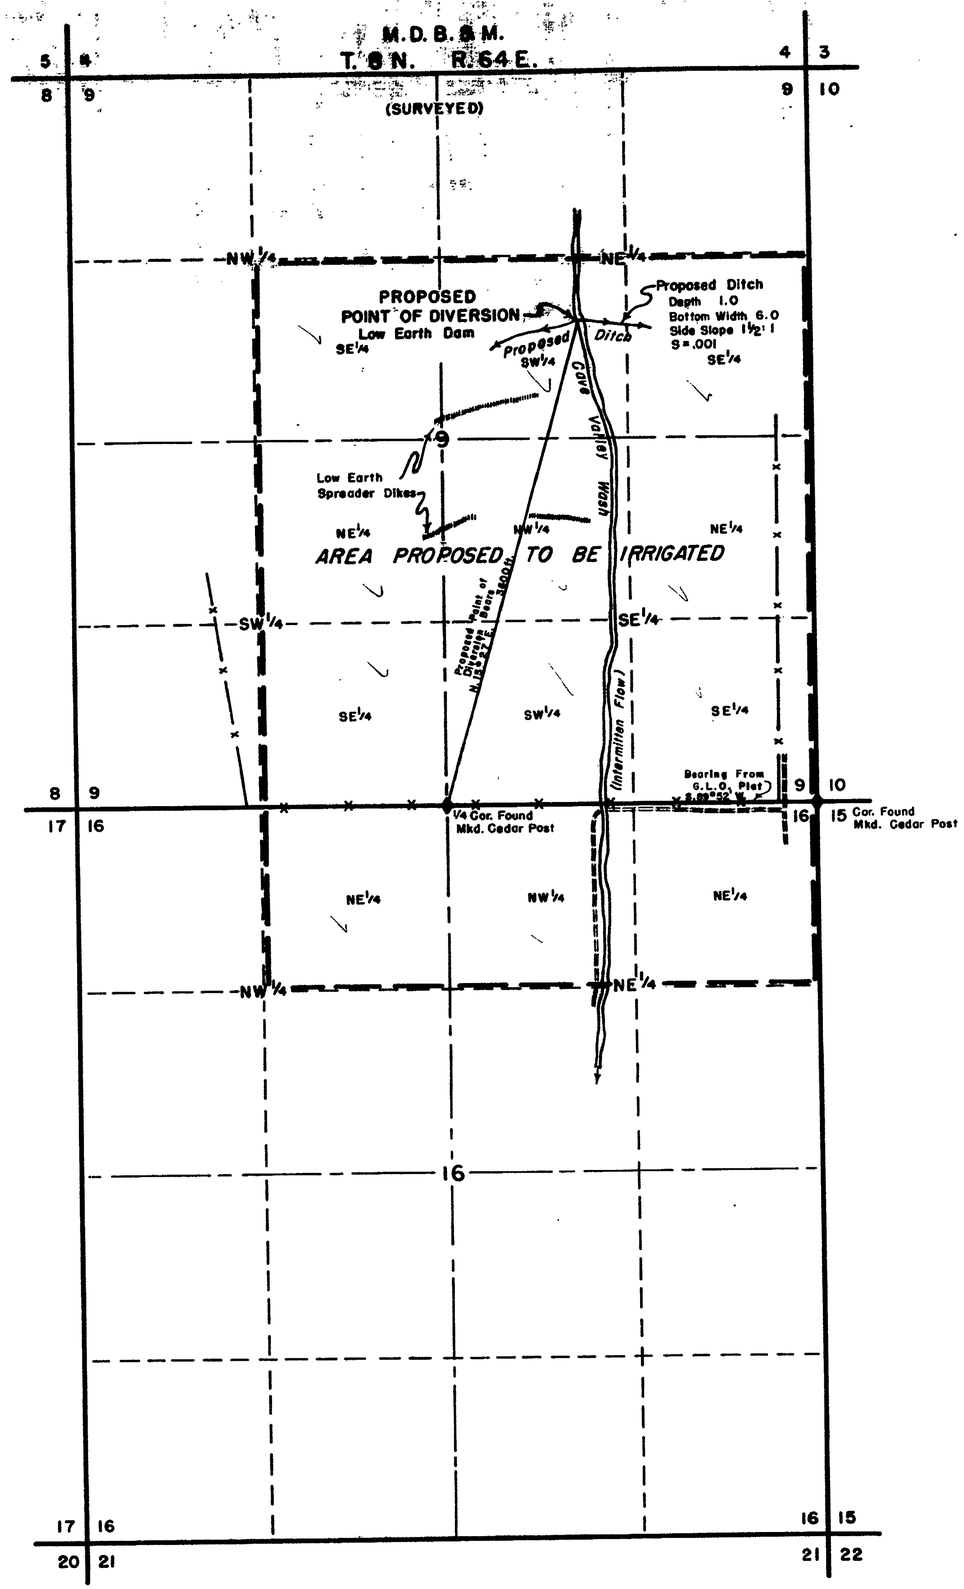

STATE OF NEVADA
COUNTY OF LINCOLN } S.S.

I, John W. Griswold, being first duly sworn, depose and say that this map, consisting of one sheet, has been correctly drawn to the designated scale from field notes of a survey made by me between the 31 day of August and the 2 day of September 1960; that it truly and correctly represents the proposed location and extent of the works used to divert water from Cave Valley Wash in Lincoln County by the Bureau of Land Management of the Department of Interior for irrigation purposes. That the proposed point of diversion, the approximate location and size of the diverting channel, all reservoirs or basins, the location and names of all other works which will cross or connect with the proposed works and the boundary of all lands, showing by 40 acre subdivisions the areas proposed to be irrigated are fully and correctly designated thereon.

John Wood Griswold
STATE WATER RIGHT SURVEYOR

Subscribed and sworn to before me this 26th day of October, 1960

M. Kathryn Bartlett
NOTARY PUBLIC IN AND FOR
ORMSBY COUNTY, NEVADA

My Commission Expires December 31, 1962

SCALE: 1 INCH = 600 FEET

600 0 600 1200 1800

OFFICE
ENGINEER
1960 OCT 26 PM 2 22

FILED
Oct. 26, 1960
STATE ENGINEER'S OFFICE

MAP TO ACCOMPANY
APPLICATION
TO APPROPRIATE WATER
FOR
RANGE LAND IRRIGATION
BY
DEPARTMENT OF INTERIOR BUREAU OF LAND MANAGEMENT
FROM
CAVE VALLEY WASH

19299

19299