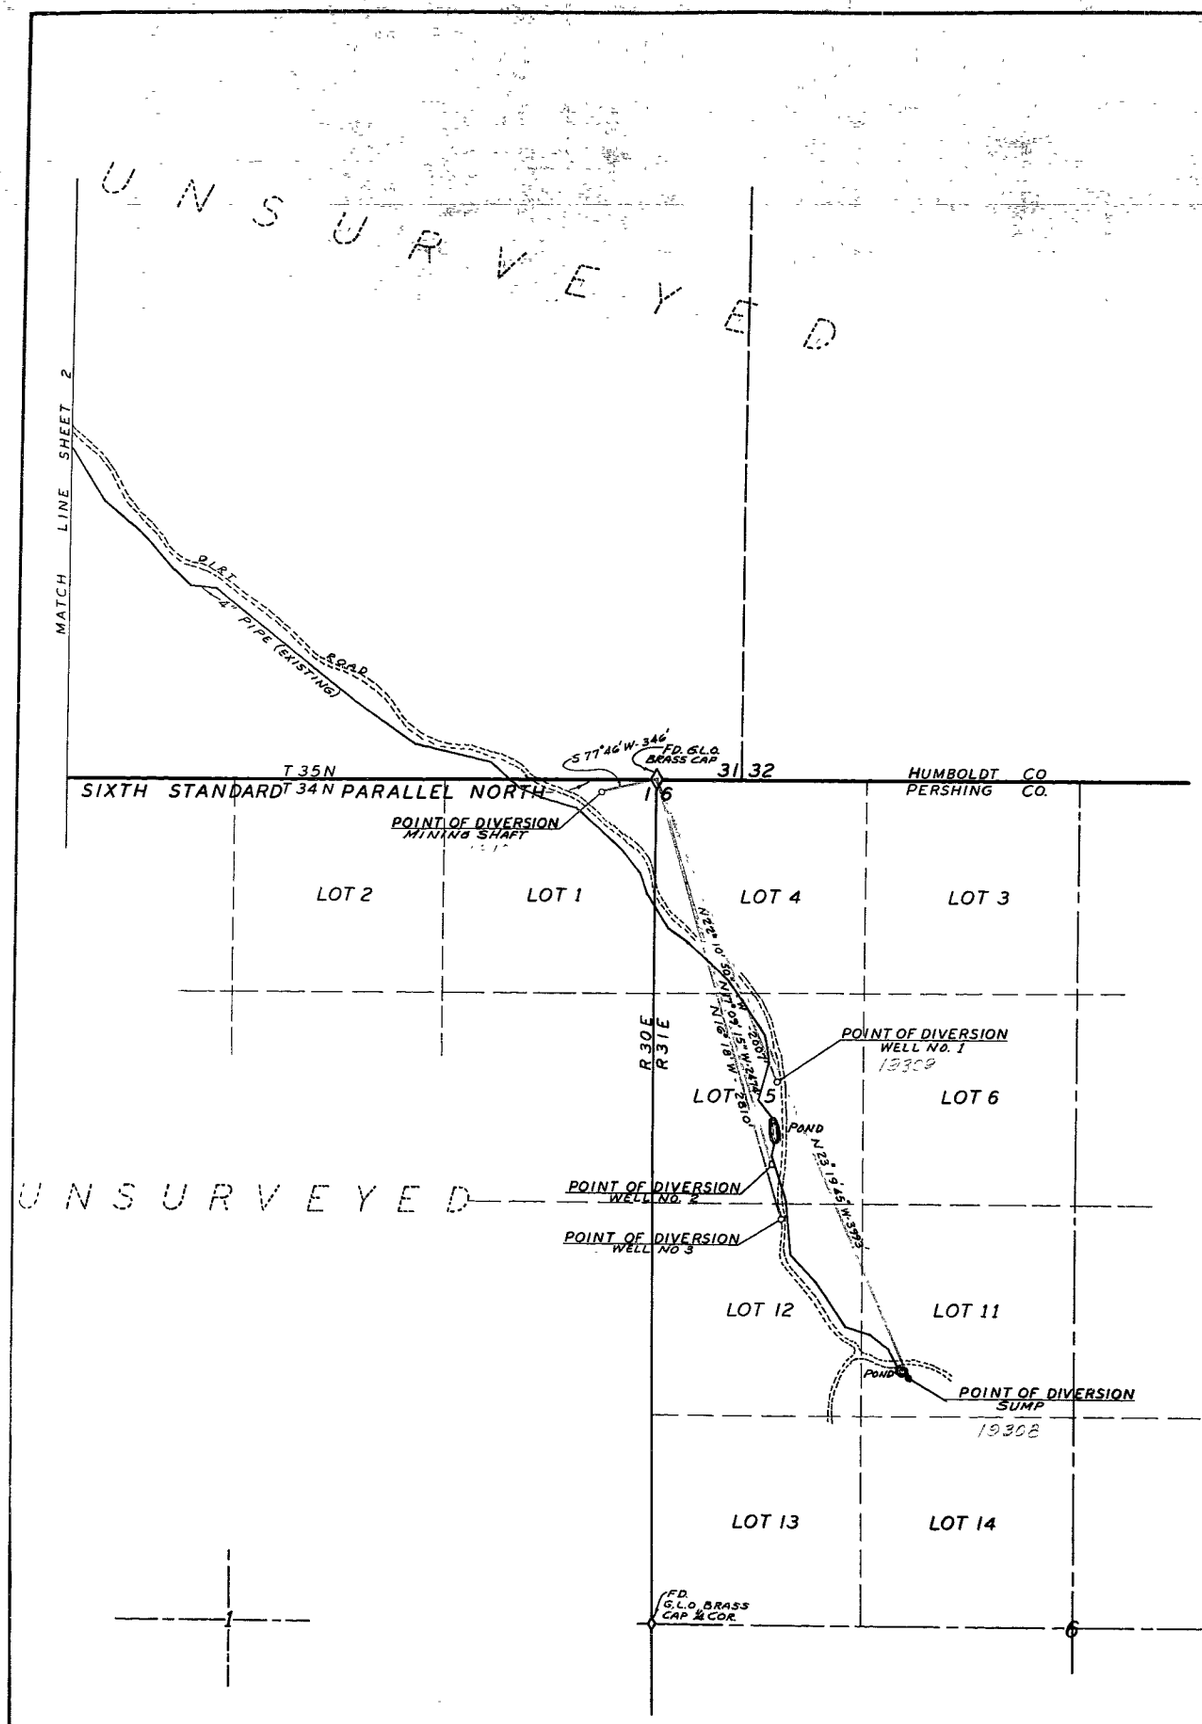

STATE OF NEVADA
COUNTY OF WASHOE

I, EUGENE C. SPROUT, being first duly sworn, depose and say that this map, consisting of two sheets, numbered from 1 to 2, has been correctly drawn to the designated scale from field notes of a survey made by me, or under my supervision and direction between the 19TH day of september, and the 22nd day of September 1961; that it truly and correctly represents the proposed location and extent of the works used to divert water from underground sources in PERSHING COUNTY, by Joe R. & Norma Espy for mining, milling and domestic purposes. That the proposed point of diversion and return, the location of the mill-site, the approximate size and capacity of the diverting channel, and the location and names of all other works or streams which are crossed by or connected with said works, are fully and correctly designated hereon

Eugene C. Sprout
EUGENE C. SPROUT
STATE WATER RIGHT
SURVEYOR NO 257

Subscribed and sworn to before me this 26th day of September, 1961

Mae Little Sherwood
NOTARY PUBLIC
IN AND FOR DOUGLAS
COUNTY NEVADA

NOTE:
BASIS OF BEARINGS - SOLAR OBSERVATION

1000 700 500 300 100 0 400 600 800 1000 1400 1600
SCALE: 1" = 500'

FILED
Sept. 26, 1961
STATE ENGINEER'S OFFICE

1961 SEP 26 PM 2 42

MAP
TO ACCOMPANY APPLICATION
TO APPROPRIATE WATER
FROM UNDERGROUND SOURCES
FOR MINING, MILLING & DOMESTIC PURPOSES
BY JOE R. & NORMA ESPY IN
PERSHING COUNTY NEVADA

SPROUT ENGINEERS INC.
1715 "B" ST.
SPARKS, NEVADA

SEPTEMBER 22, 1961
JOB 5200-A-61
SHEET 1 OF 2 SHEETS

19310 19309 19308

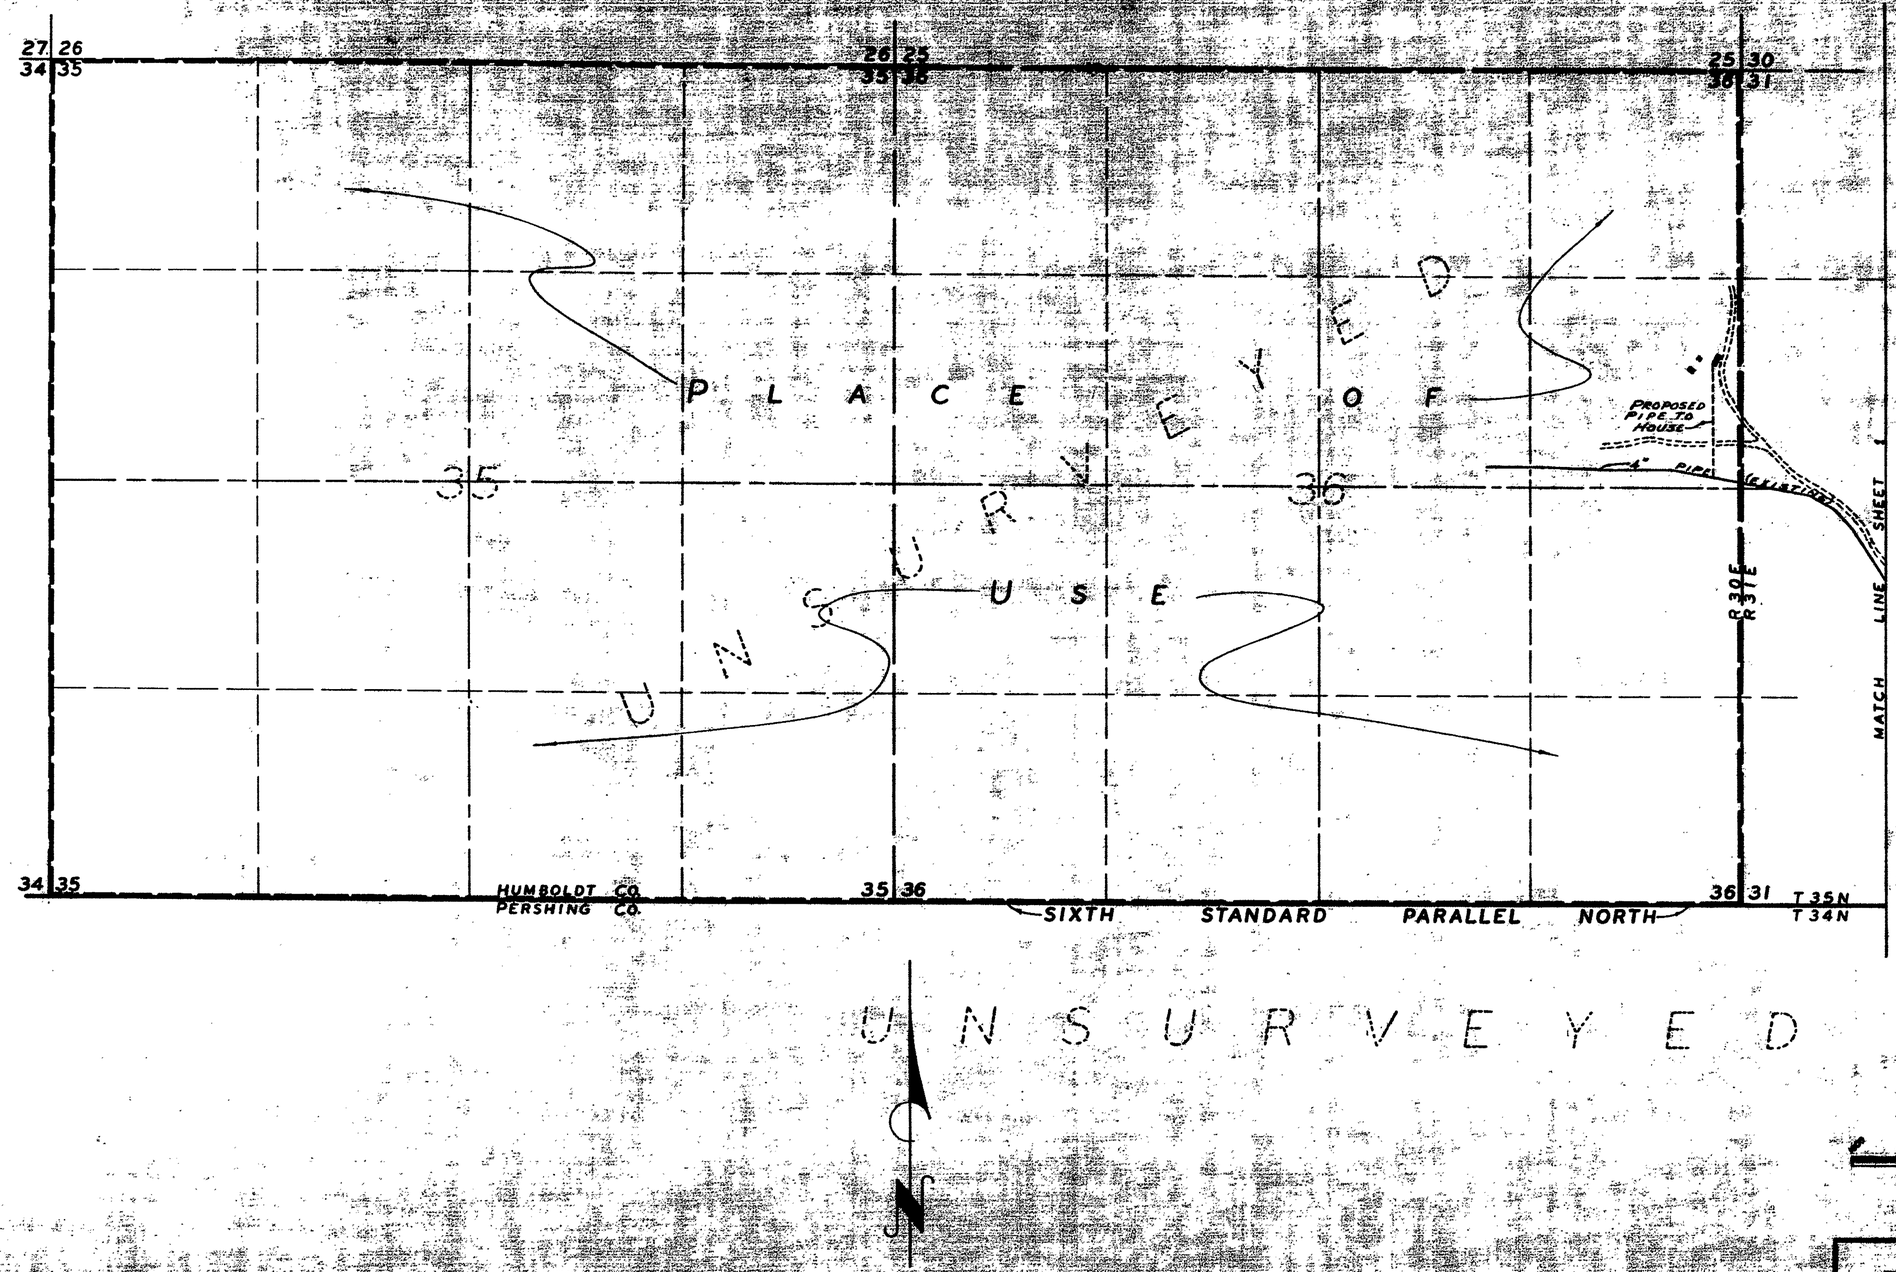

SCALE: 1" = 500'

NOTE:
BASIS OF BEARING - SOLAR OBSERVATION

STATE ENGINEER
1961 SEP 25 PM 2 47
FILED
Sept 26 1961
STATE ENGINEER'S OFFICE

MAP
TO ACCOMPANY APPLICATION TO APPROPRIATE WATER FROM UNDERGROUND SOURCES FOR MINING, MILLING & DOMESTIC PURPOSES
BY JOE R. & NORMA ESPY IN PERSHING COUNTY NEVADA

SPROUT ENGINEERS INC.
1715 "B" ST.
SPARKS, NEVADA

SEPTEMBER 22, 1961
JOB 5200-A-61.
SHEET 2 OF 2 SHEETS

19310 19309 19308 file under