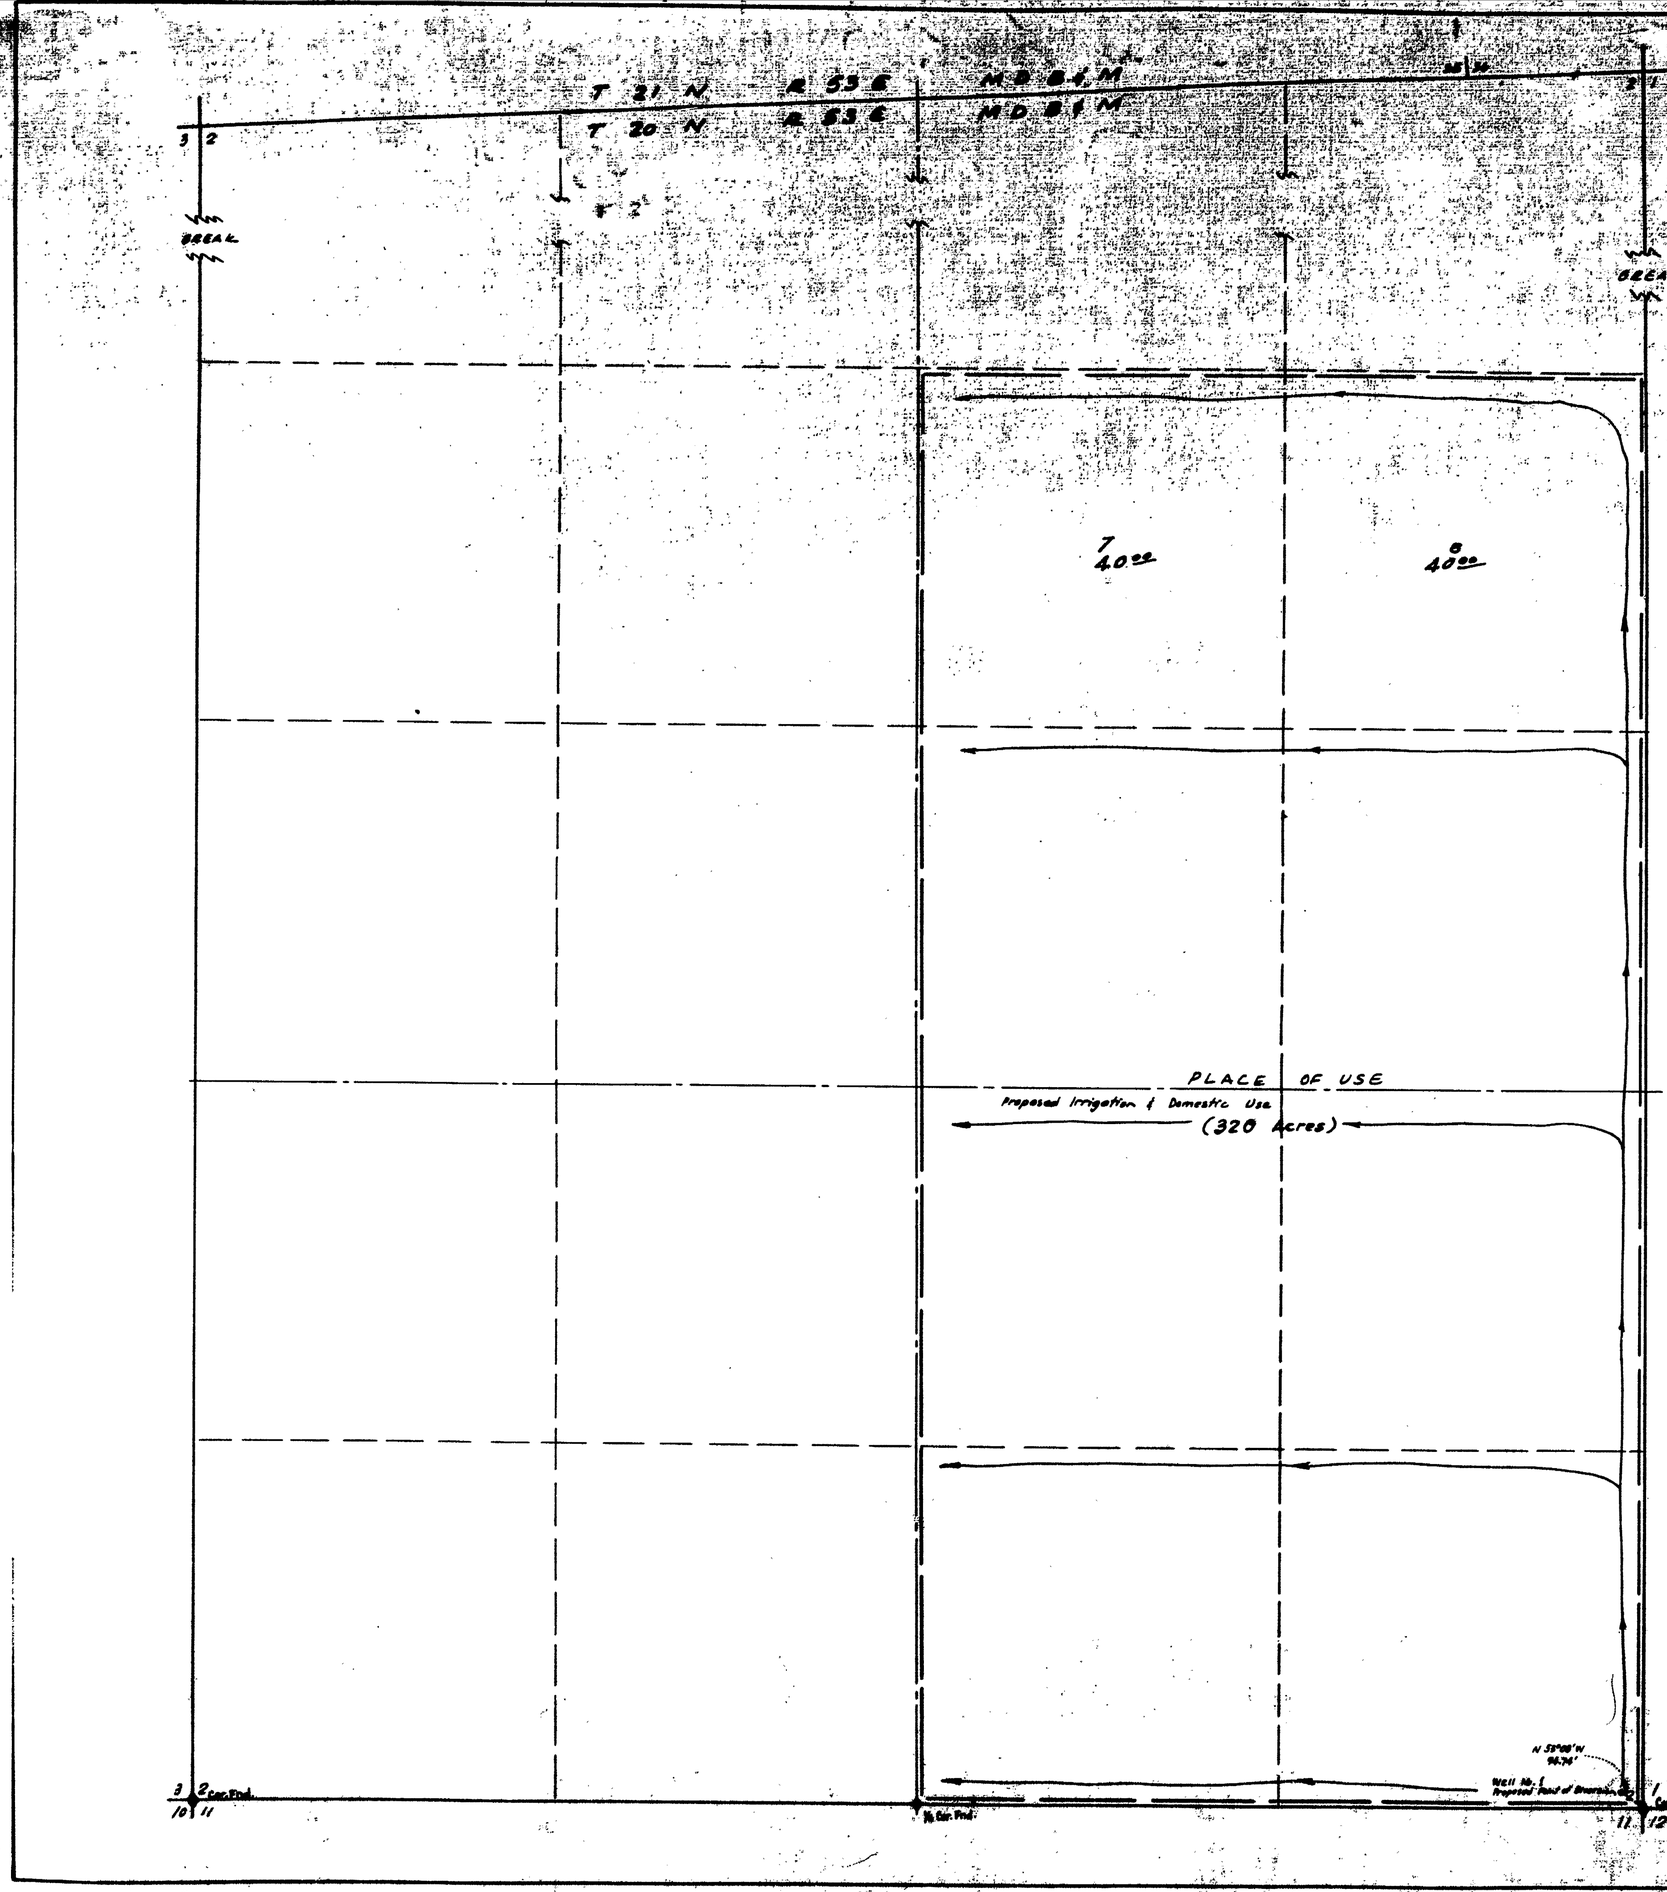

STATE OF NEVADA }ss
COUNTY OF ELKO

I, W.H. Settelmeyer, being first duly sworn, depose and say that this map, consisting of one sheet, has been correctly drawn to the designated scale from field notes of a survey made under my supervision and direction, between the 27th day and the 29th day of September, 1961; that it truly and correctly represents the proposed location and extent of the works used to divert water from underground sources in EUREKA County by JAMES B. SHEFFIELD for irrigation purposes. That the proposed point of diversion, the approximate location and size of the diverting channel, all reservoirs and basins, the locations and names of all other works which will cross or connect with the proposed works, and the boundary of all lands, shown by 40-acre subdivisions, the areas proposed to be irrigated, are fully and correctly designated thereon.

W.H. Settelmeyer
State Water Right Surveyor

Subscribed and sworn to before me this 4th day of October 1961

Frank Weinrauch
Notary Public in and for ELKO County, NEVADA
My Commission expires Feb. 3, 1963.

0 100 200 500 1000 1500

Scale : 1 inch = 300 feet

OFFICE
STATE ENGINEER
1961 OCT 12 AM 10 53

FILED
Oct. 12, 1961
STATE ENGINEER'S OFFICE

MAP
TO ACCOMPANY APPLICATION TO APPROPRIATE WATER FOR IRRIGATION BY JAMES B. SHEFFIELD FROM AN UNDERGROUND SOURCE

19324