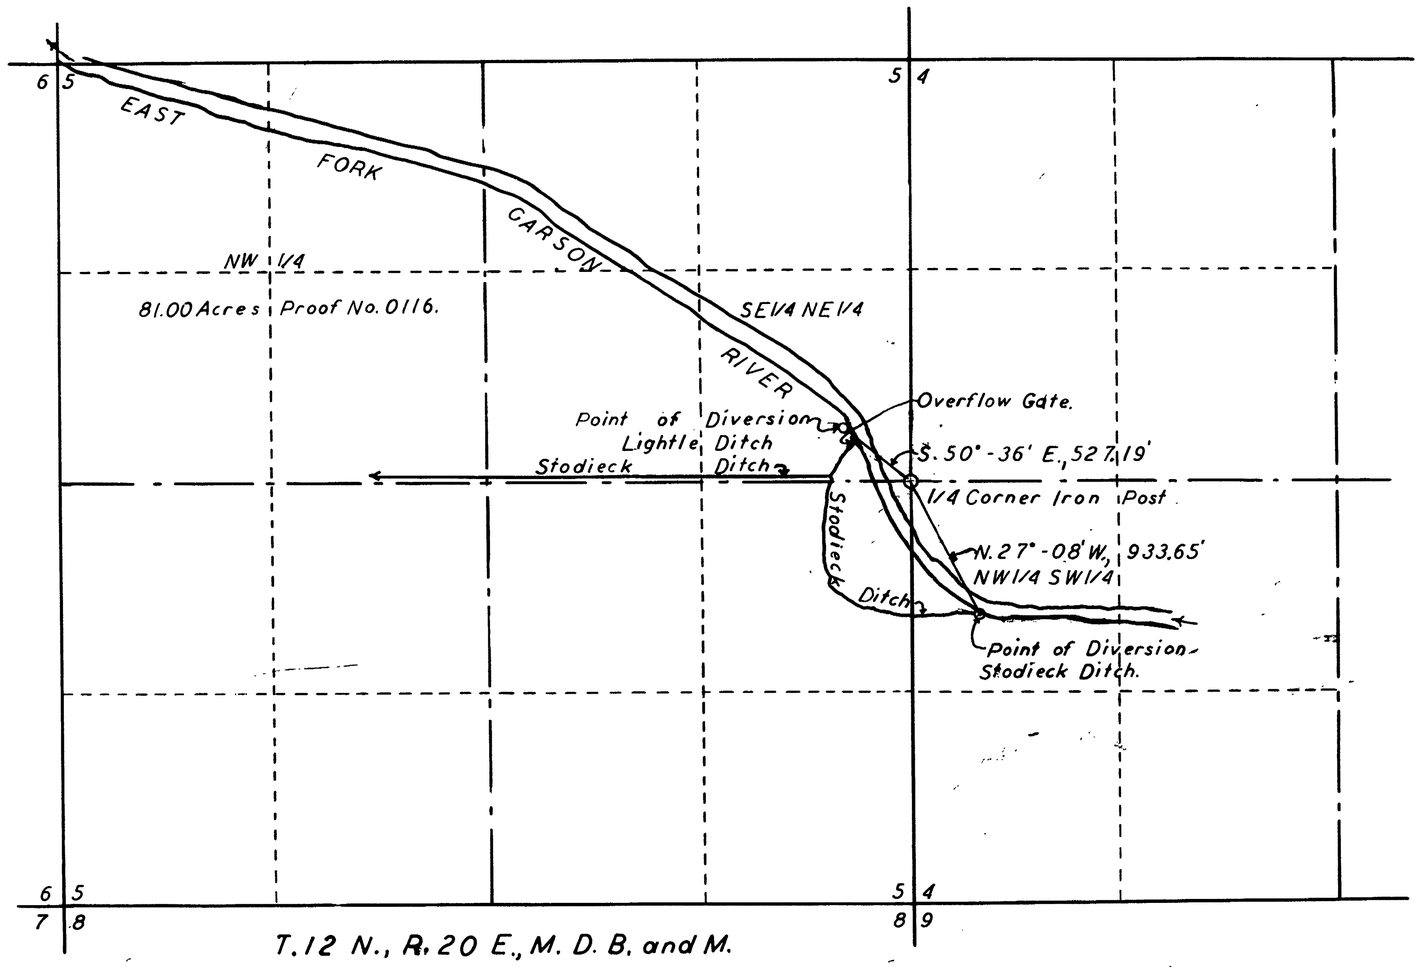

STATE OF NEVADA }
COUNTY OF ORMSBY } SS.

I, J. A. Millar, being first duly sworn, depose and say that this map, consisting of one sheet, has been correctly drawn to the designated scale from field notes of a survey made by me on October 25, 1960; that it truly and correctly shows the locations of the Points of Diversion of the Lightle Ditch and the Stodieck Ditch, that divert water from the East Fork of Carson River, in Douglas County, Nevada, by W. H. Elvin and William R. R. Stodieck, for irrigation and domestic purposes. That the course of The East Fork Carson River and the course of The Stodieck Ditch and the boundary of the irrigated land, showing by forty-acre subdivisions, are fully and correctly designated thereon.

J. A. Millar
State Water Right Surveyor

Subscribed and sworn to before me this 10th day of November 1960.

Mrs. Hilda Sherwood
Notary Public in and for Ormsby County, Nevada.

My Commission Expires July 1, 1961

OFFICE
ENGINEER
1960 NOV 10 AM 11 12

CERTIFICATE NO. 5448 ISSUED Feb. 13, 1963

FILED
Nov. 10, 1960
STATE ENGINEER'S OFFICE

MAP
TO ACCOMPANY APPLICATION
TO CHANGE
THE POINT OF DIVERSION
FROM LIGHTLE DITCH TO STODIECK DITCH
EAST FORK CARSON RIVER
BY W. H. ELVIN AND WILLIAM R. R. STODIECK
Scale:— 1 inch = 500 feet.

19327