T. 33 N., R. 40 E., M.D.B. & M.

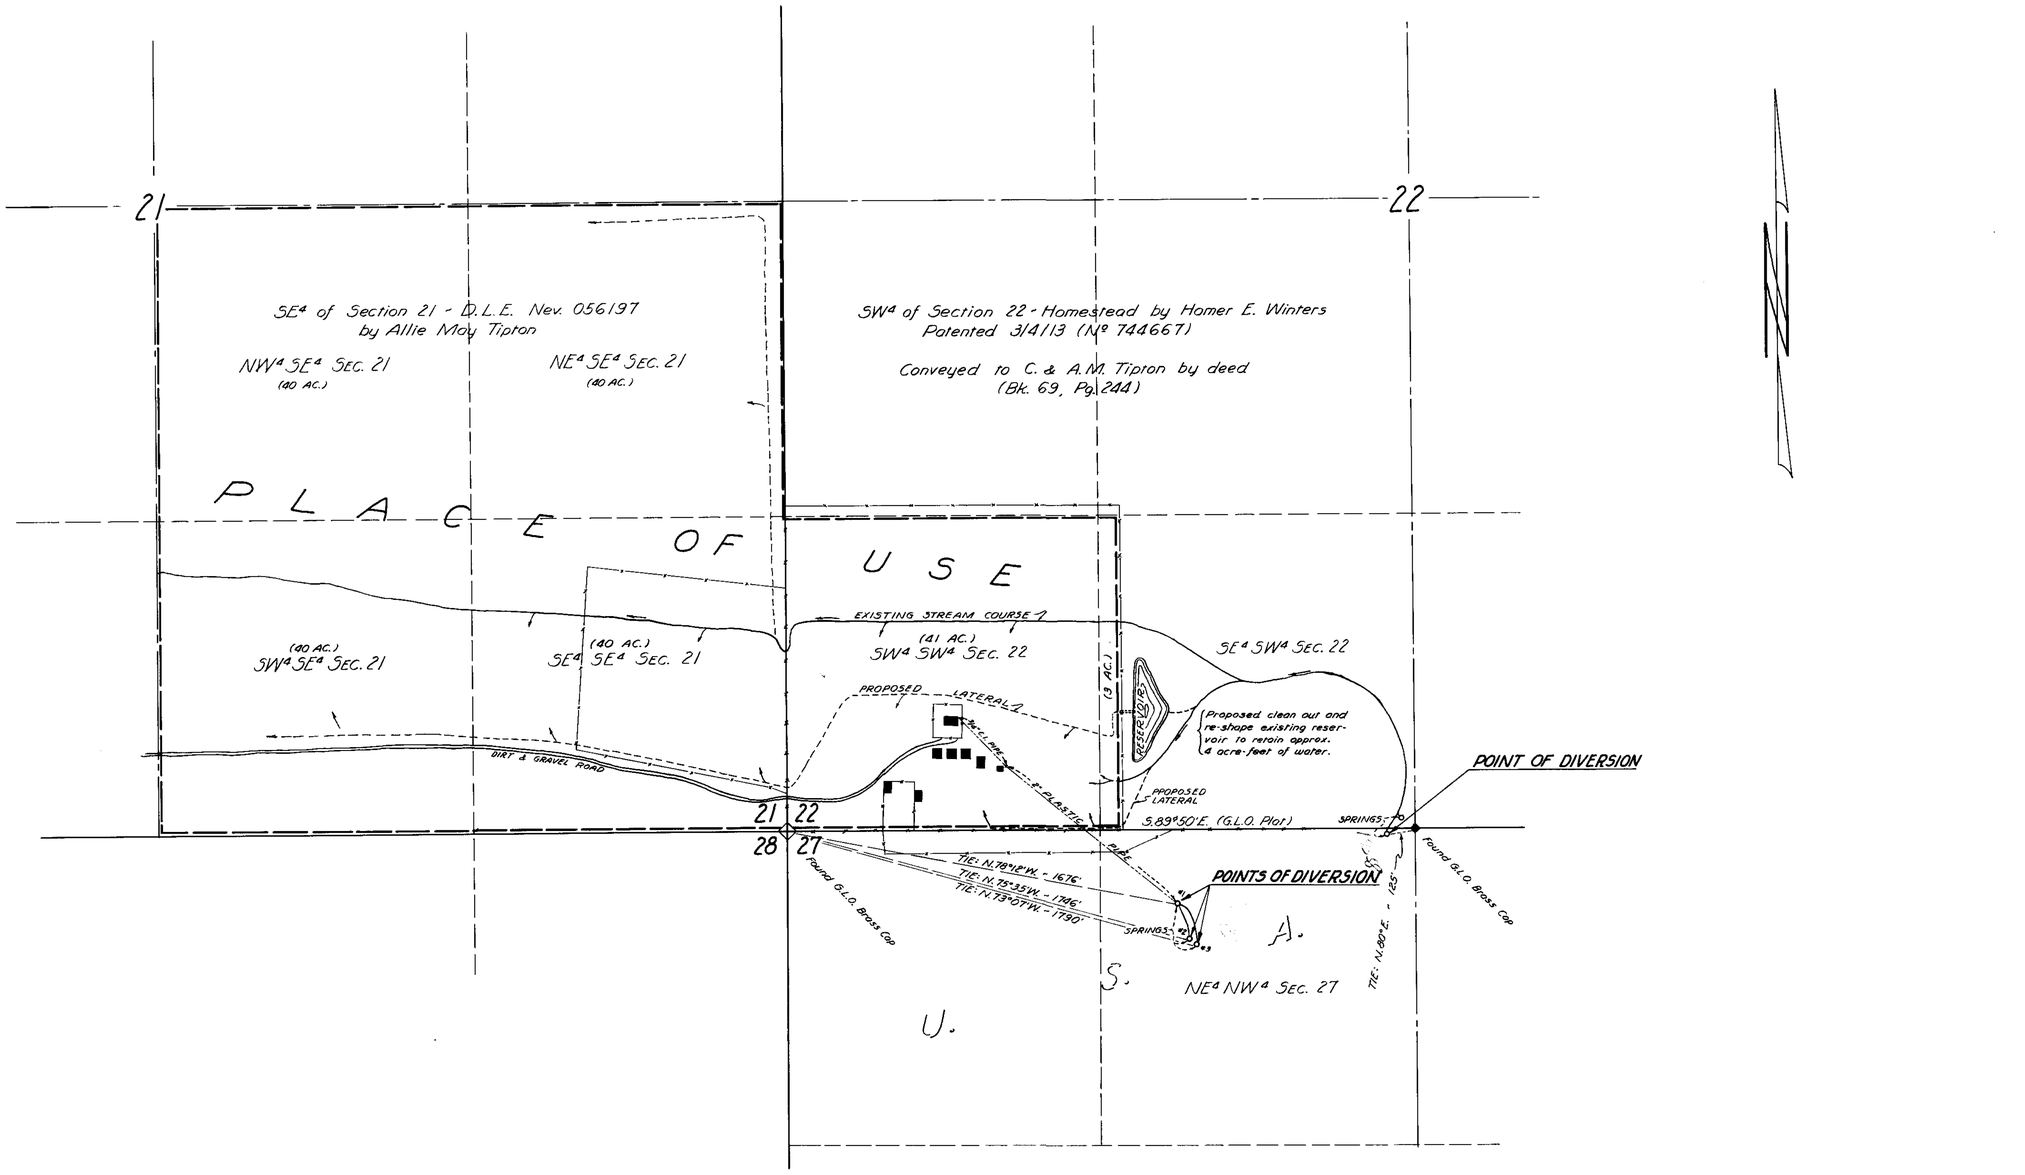

State of Nevada }
County of Humboldt } S.S.

I, Dean E. Munter, being first duly sworn, depose and say that this map, consisting of one sheet, has been correctly drawn to the designated scale from field notes of a survey made by me on the 9th day of November, 1960; that it truly and correctly represents the proposed location and extent of the works used to divert water from springs, in Humboldt County, by Allie May Tipton for irrigation and domestic purposes. That the proposed point of diversion, the approximate location and size of the diverting channel, all reservoirs or basins, the location and names of all other works which will cross or connect with the proposed works, and the boundary of all lands, showing by 40-acre subdivisions the areas proposed to be irrigated, are fully and correctly designated thereon.

Dean E. Munter
State Water Right Surveyor

Subscribed and sworn to before me this 14th day of Nov., 1960.

John F. Link
Notary Public in and for
Humboldt County, Nevada

Scale: 1" = 300'

0 500 1000 1500

Basis of Bearings: S. Line of Sec. 22 from G.L.O. plats

37907 CERTIFICATE NO. 16356 ISSUED 08-05-04

CERTIFICATE No. 5361 ISSUED July 3, 1962

FILED
Nov. 30, 1960
STATE ENGINEER'S OFFICE

MAP
TO ACCOMPANY APPLICATION
TO APPROPRIATE WATER FOR
IRRIGATION AND DOMESTIC USE
BY
ALLIE MAY TIPTON
FROM
UNNAMED SPRINGS

Dean E. Munter R.L.S. 1344 November 1960

37907 19358 19357