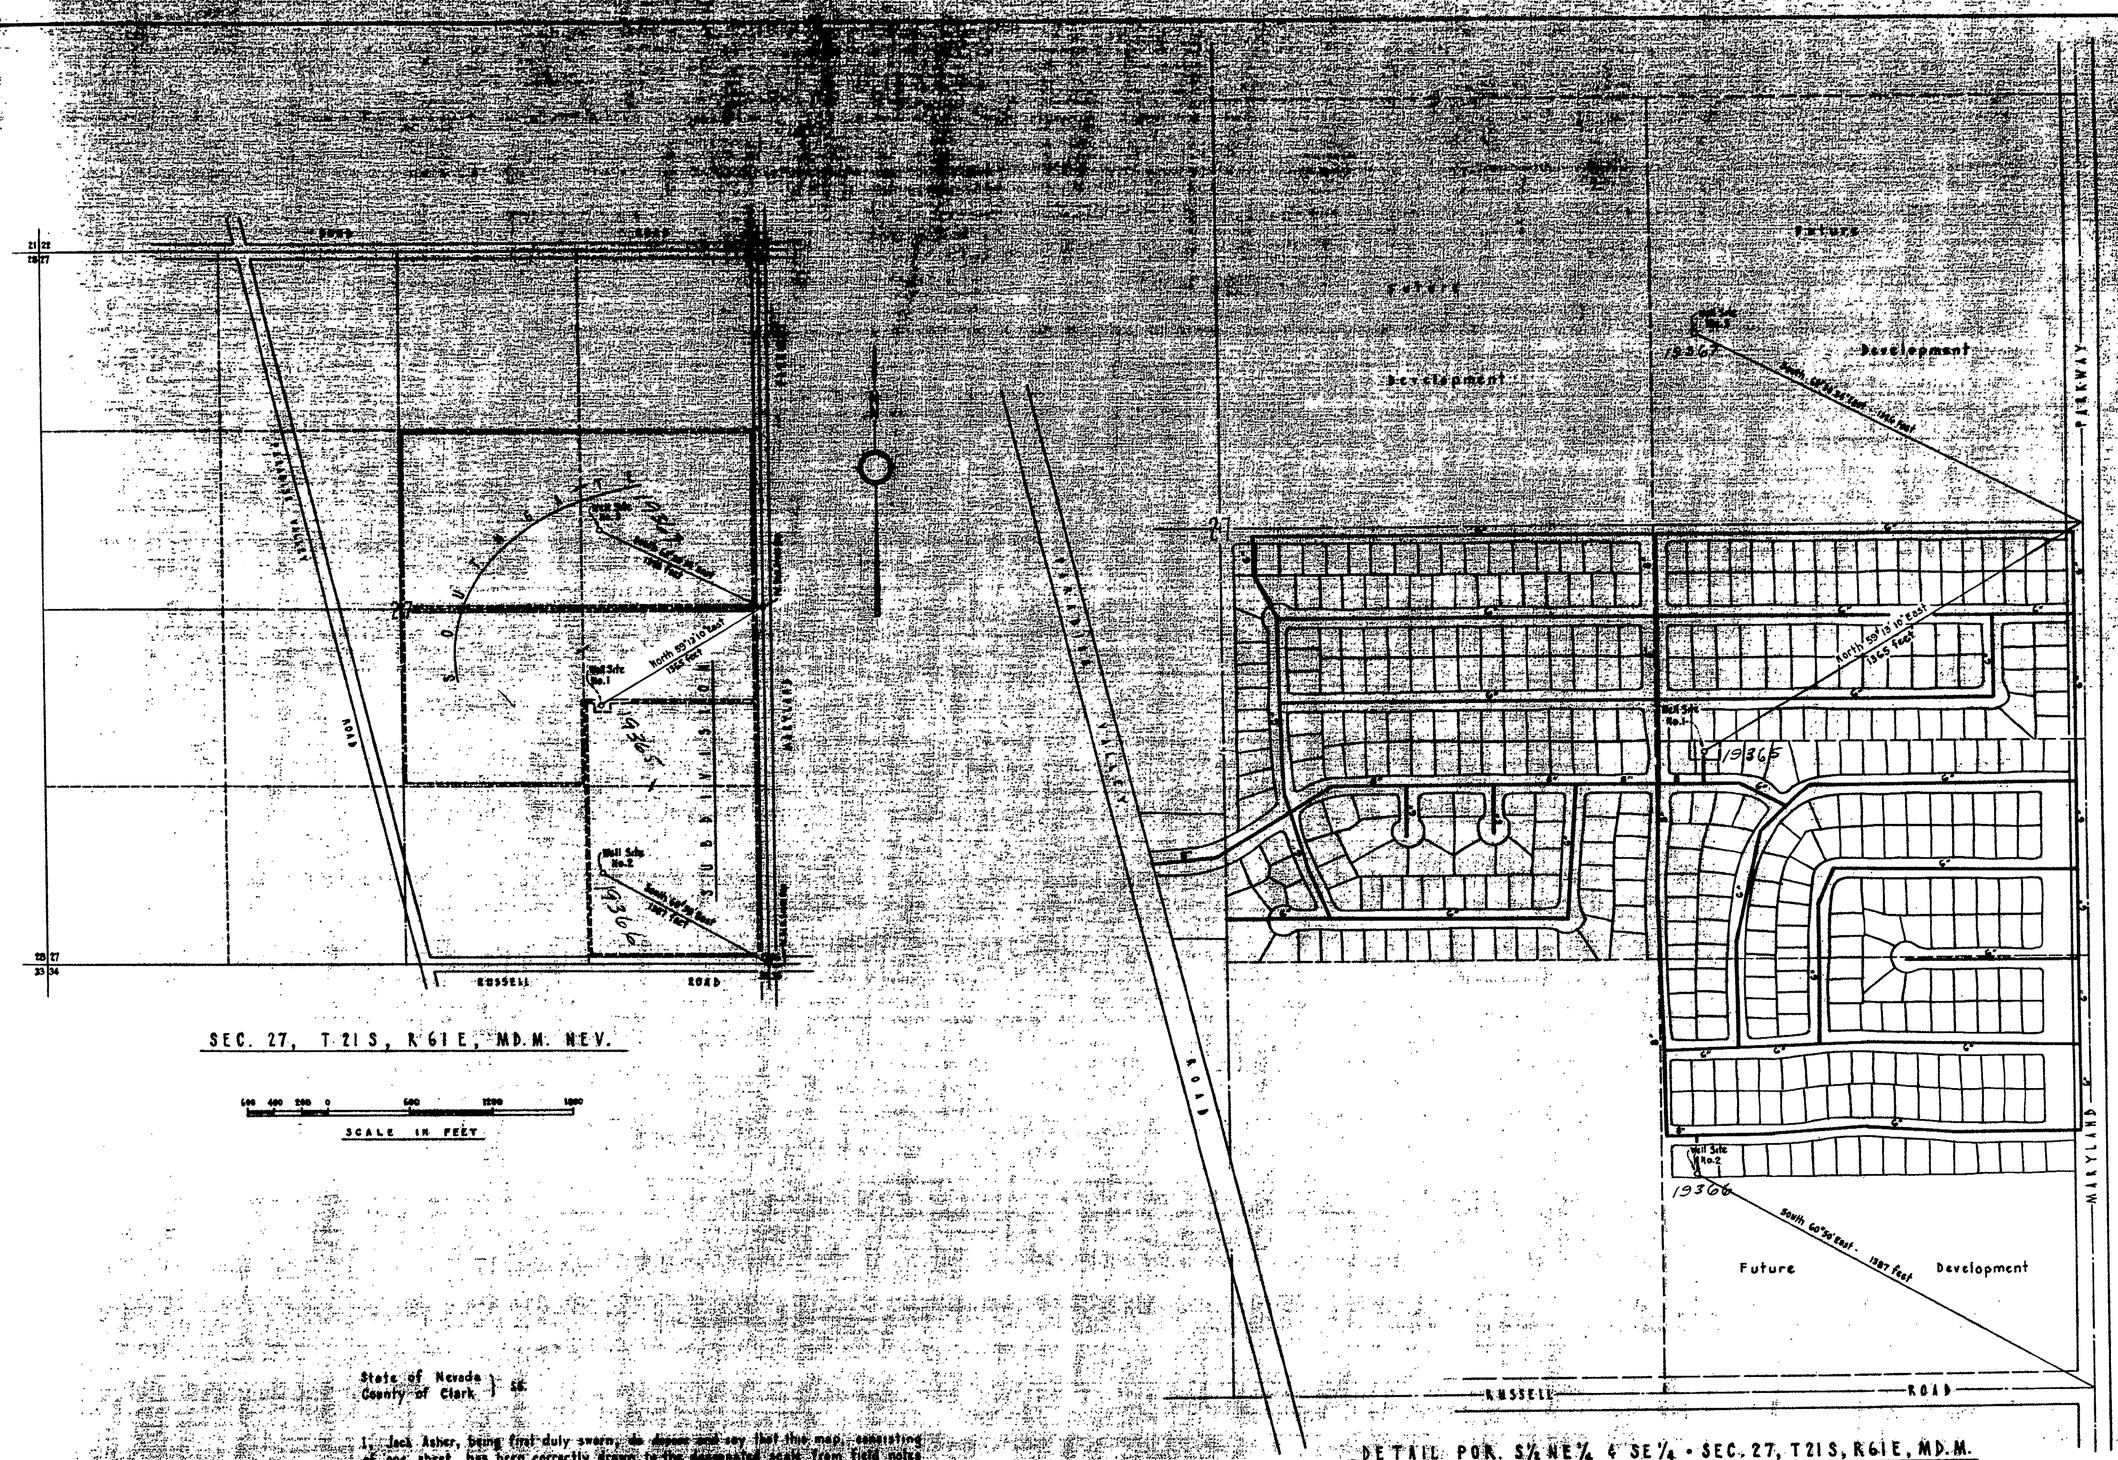

SEC. 27, T.21 S, R.61 E, MD.M. NEV.

SCALE IN FEET

DETAIL FOR. S½ NE¼ & SE¼ · SEC. 27, T21S, R61E, MD.M.

SCALE IN FEET

State of Nevada }
County of Clark } SS.

I, Jack Asher, being first duly sworn, do depose and say that this map, consisting of one sheet, has been correctly drawn to the designated scale from field notes of a survey made under my supervision and completed November 22, 1960, that it correctly represents the proposed locations and extent of the works used to divert water from Las Vegas Artesian Basin, County of Clark, State of Nevada, by WILRAD ~~DEVELOPMENT~~ COMPANY for Quasi-Municipal (Subdivision) that the points of diversion, the approximate location and size of the diverting channel, reservoirs or basins, the location and name of all other works which will cross or connect with the proposed works are fully and correctly represented hereon.

Jack Asher
State Water Right Surveyor

Subscribed and sworn to before me this 29th day of November 1960.

Rose F. Wagner
Notary Public in and for
Clark County, Nevada.

My Commission Expires
Jan. 22, 1964

(Seal)

FILED
Dec. 6, 1960
STATE ENGINEER'S OFFICE

MAP TO ACCOMPANY
APPLICATIONS TO APPROPRIATE WATER
FOR
QUASI-MUNICIPAL (~~SUBDIVISION~~) & DOMESTIC
BY
WILRAD ~~DEVELOPMENT~~ IMPROVEMENT COMPANY
FROM
LAS VEGAS ARTESIAN BASIN
CLARK COUNTY · NEVADA

JACK ASHER
Civil Engineer & Land Surveyor
1126 FREMONT ST. · LAS VEGAS · NEVADA

19367 19366 19365