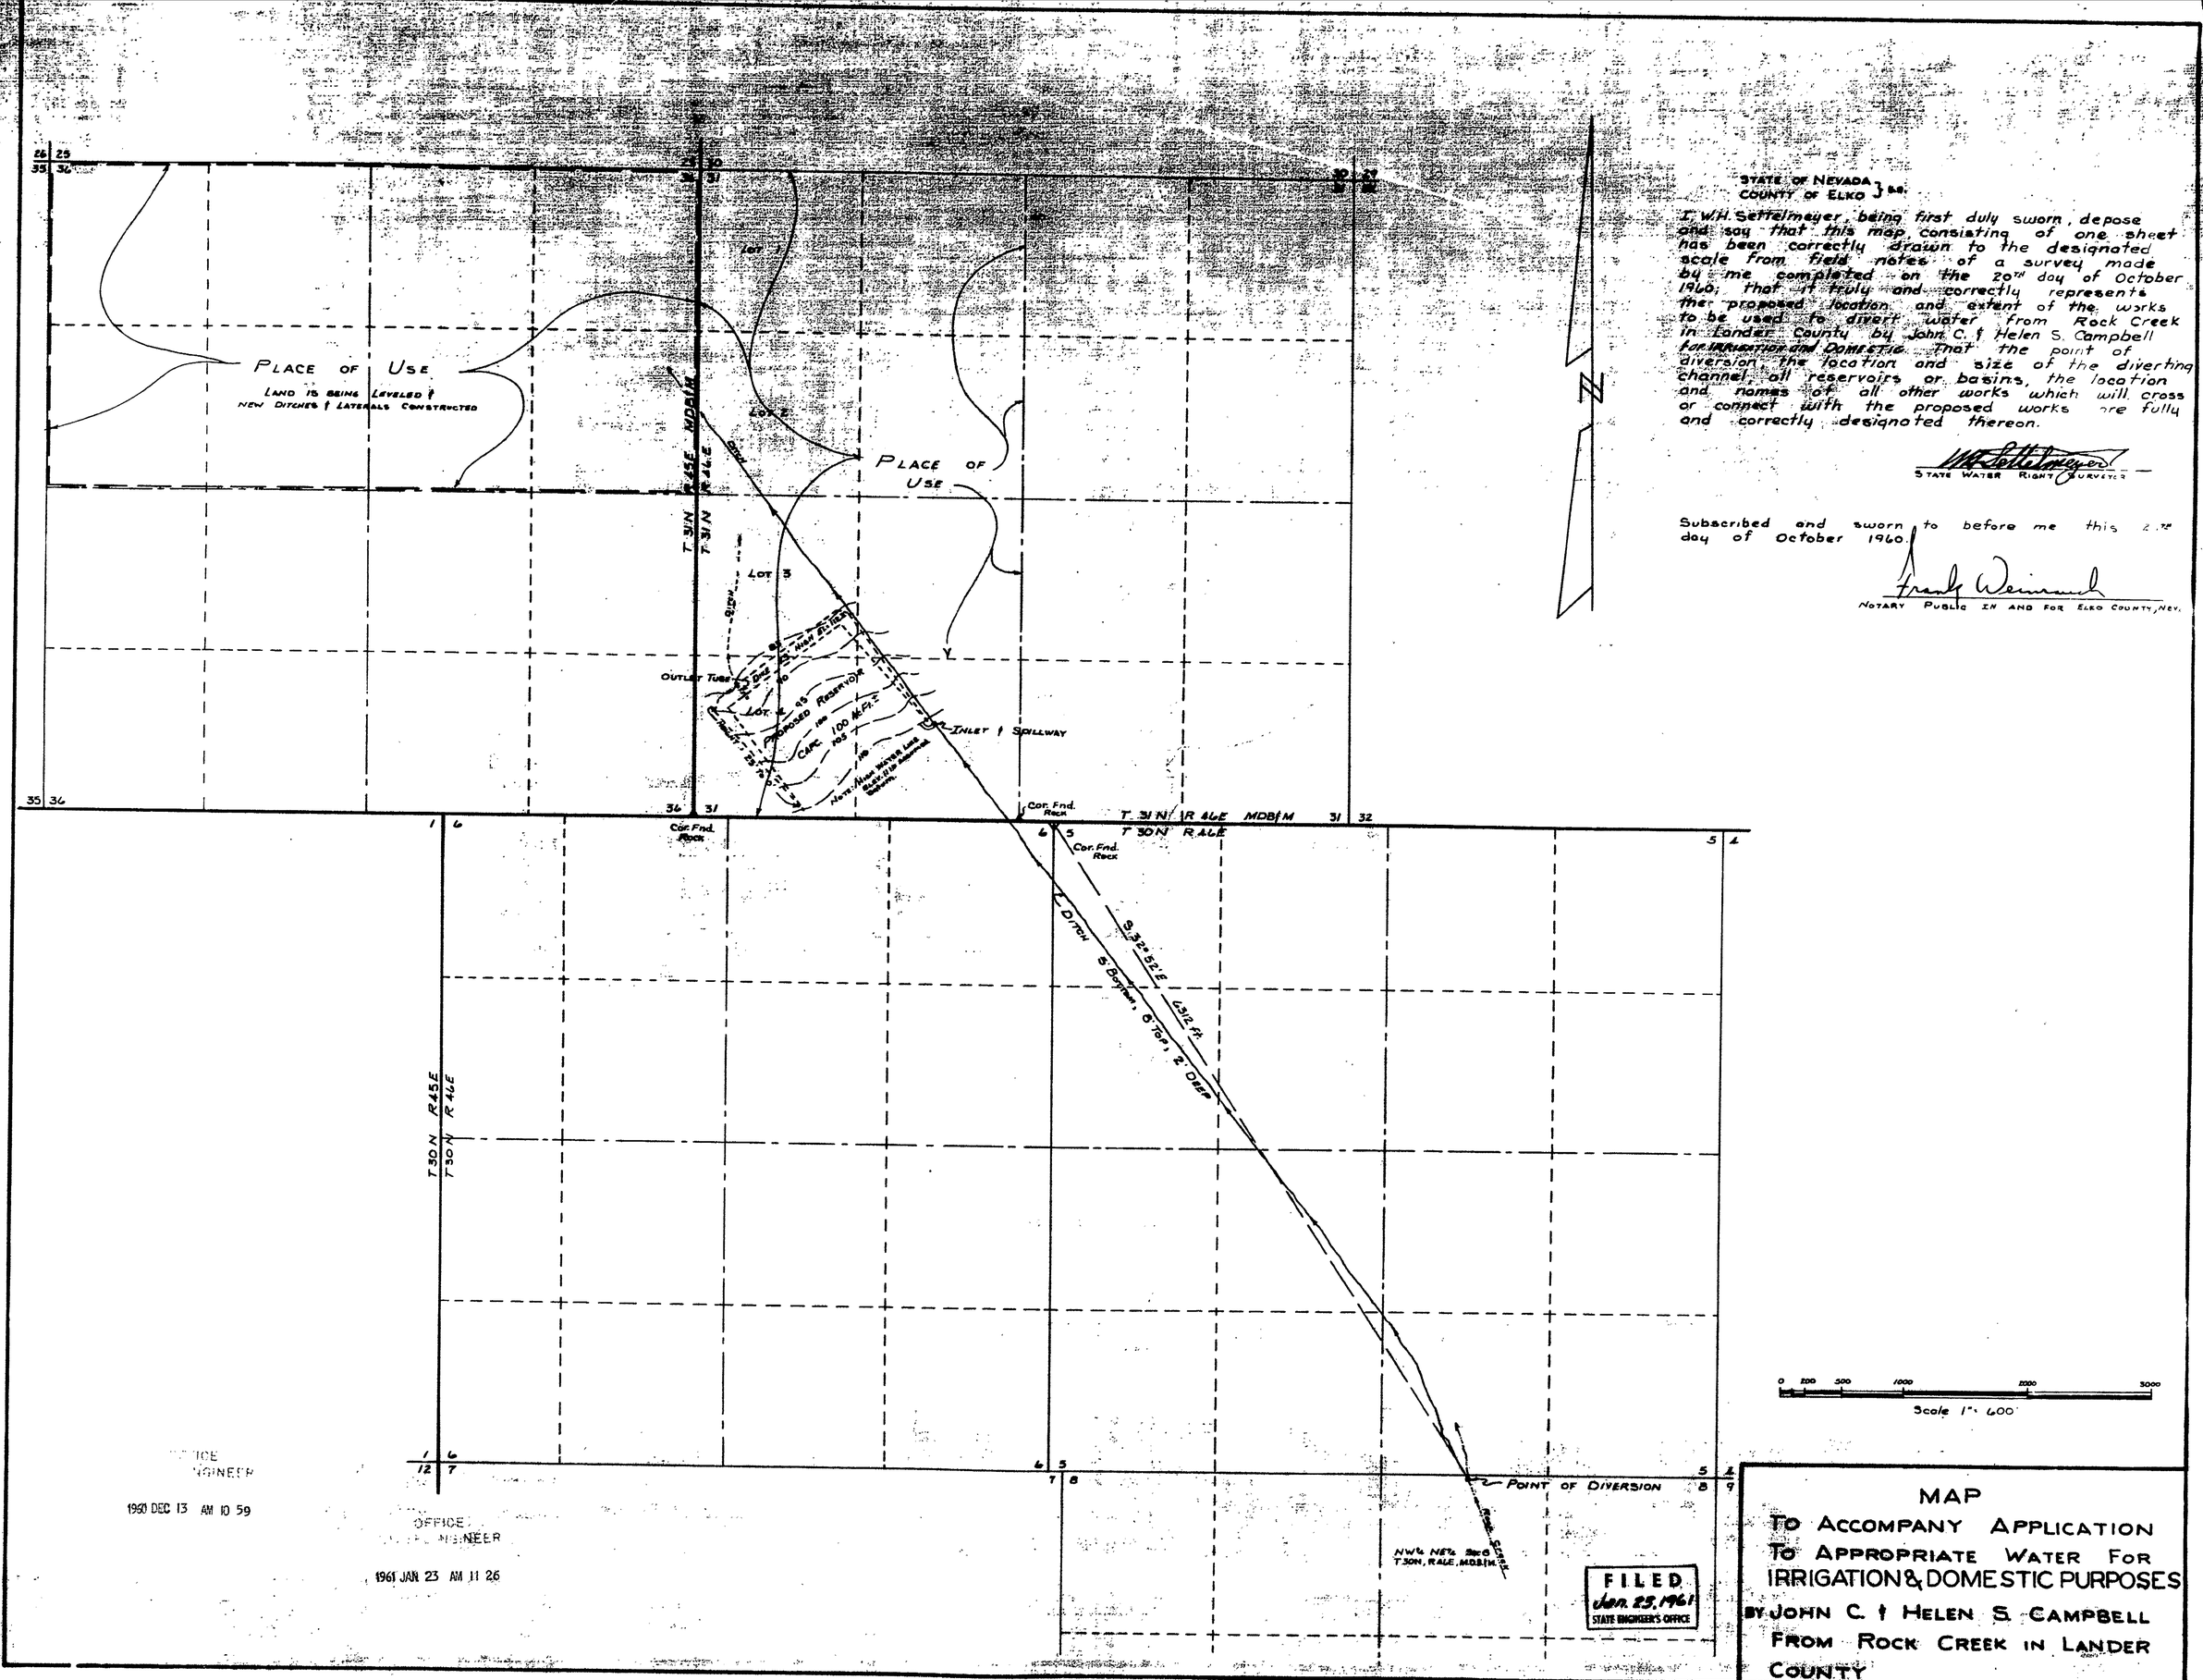

STATE OF NEVADA
COUNTY OF ELKO } S.S.

I, W.H. Settelmeyer, being first duly sworn, depose and say that this map, consisting of one sheet has been correctly drawn to the designated scale from field notes of a survey made by me completed on the 20TH day of October 1960; that it truly and correctly represents the proposed location and extent of the works to be used to divert water from Rock Creek in Lander County by John C. & Helen S. Campbell for IRRIGATION and DOMESTIC that the point of diversion, the location and size of the diverting channel, all reservoirs or basins, the location and names of all other works which will cross or connect with the proposed works are fully and correctly designated thereon.

W.H. Settelmeyer
STATE WATER RIGHT SURVEYOR

Subscribed and sworn to before me this 2.TH day of October 1960.

Frank Weinrich
NOTARY PUBLIC IN AND FOR ELKO COUNTY, NEV.

MAP
TO ACCOMPANY APPLICATION
TO APPROPRIATE WATER FOR
IRRIGATION & DOMESTIC PURPOSES
BY JOHN C. & HELEN S. CAMPBELL
FROM ROCK CREEK IN LANDER
COUNTY

19392