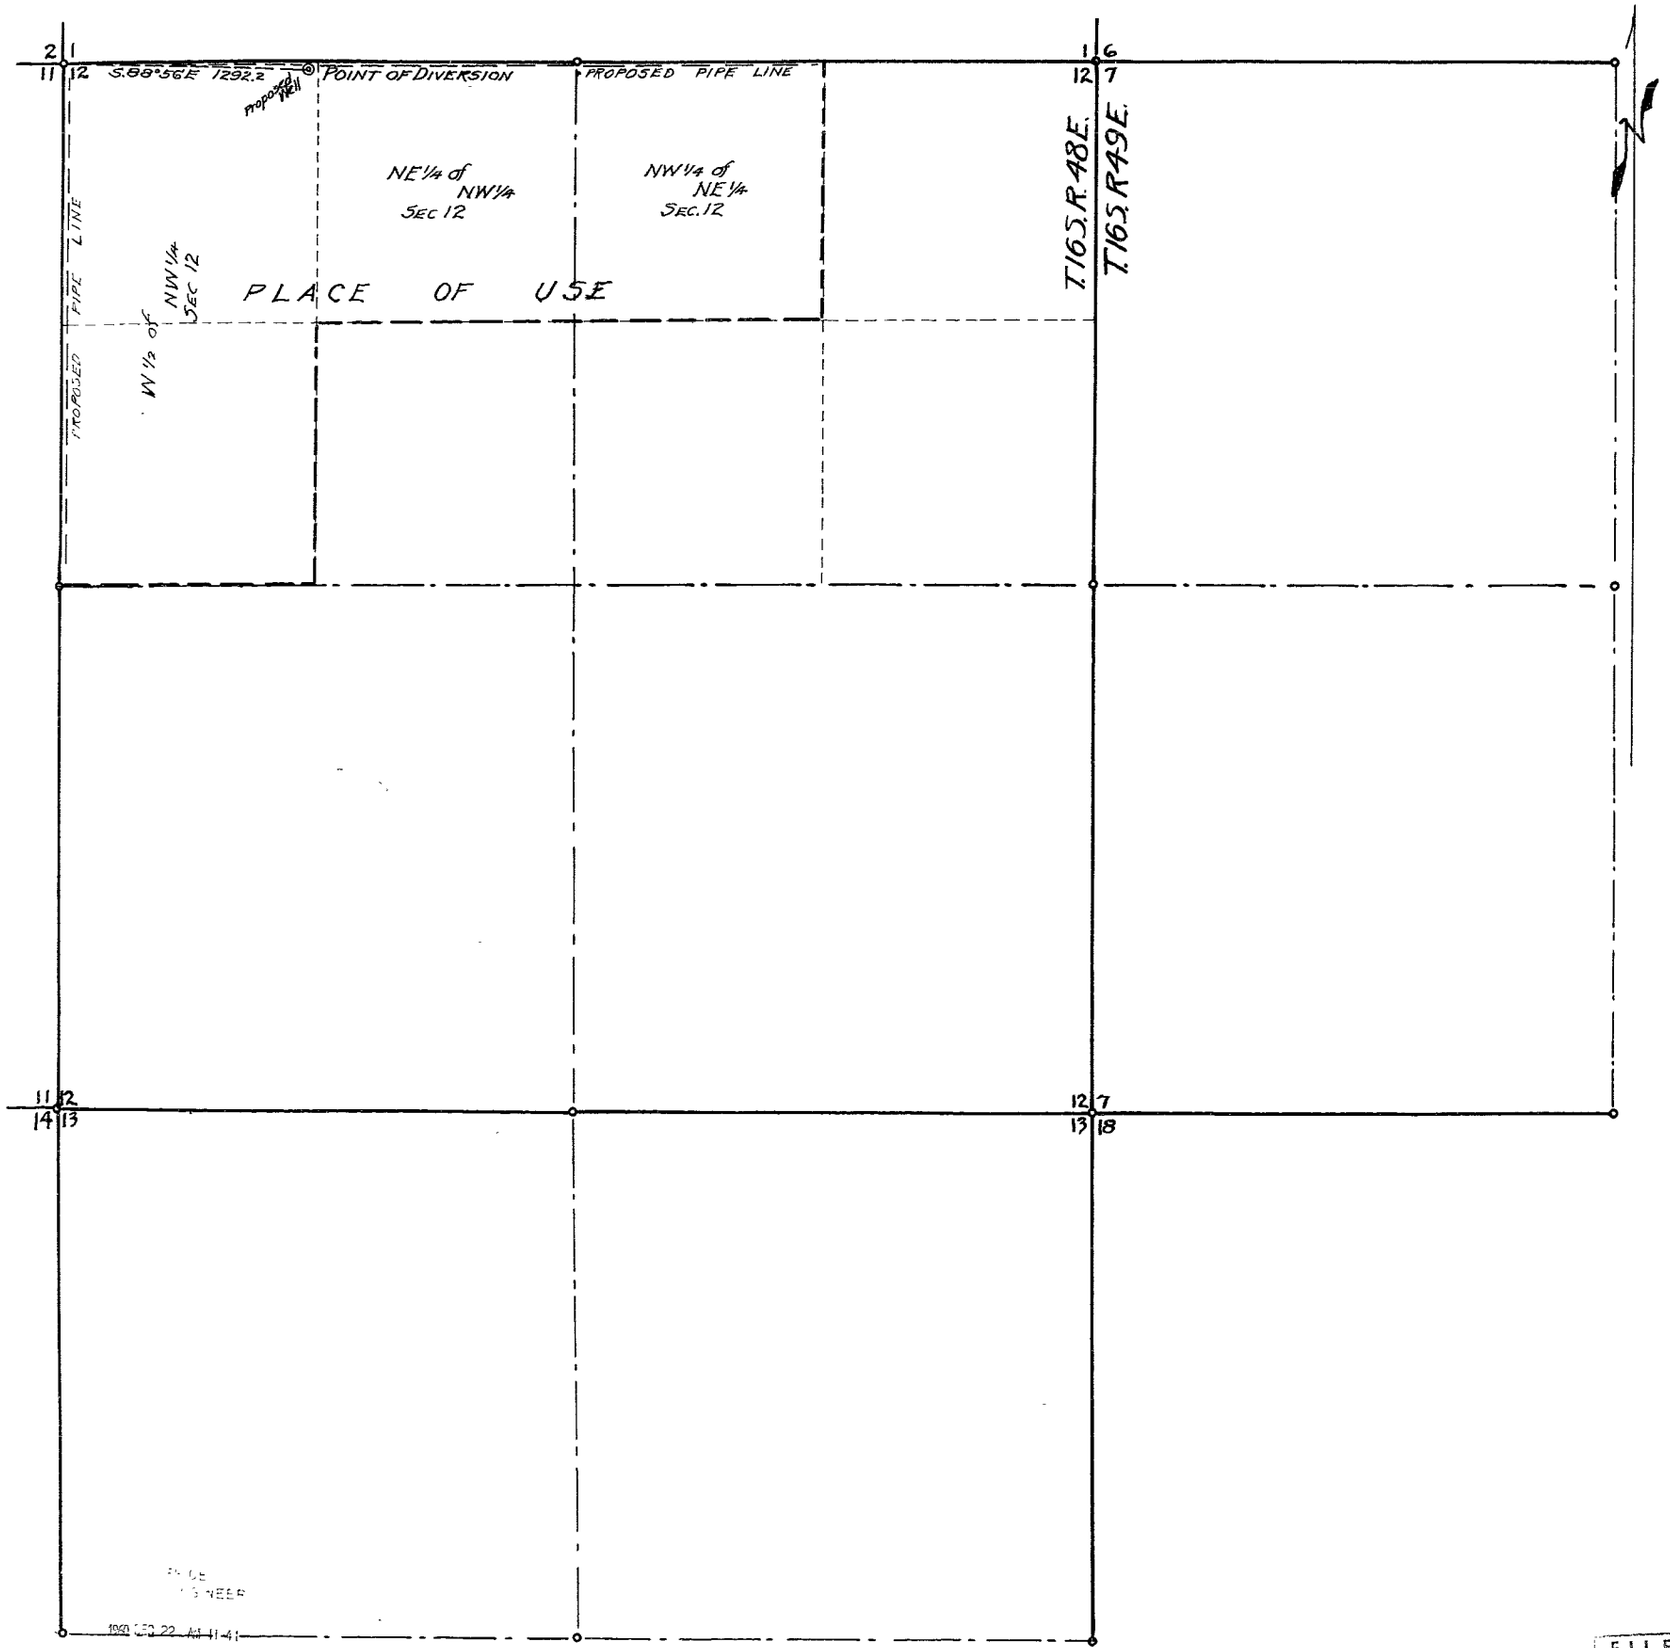

State of Nevada
County of } ss.

I, L. B. Spencer, being duly sworn, depose and say that this map has been correctly drawn to the designated scale from the field notes of a survey made by me December 13th 1960; that it truly and correctly shows the extent of the proposed works used to divert the water from Underground in Nye County for Irrigation purposes by James P. Eichelberger That the Point of Diversion and the Place of Use and all other works are fully and correctly shown

L. B. Spencer
State Water Right Surveyor

Subscribed and sworn to before me this 15th day of December 1960

[illegible]
Notary Public in and for
County Nevada

FILED
Dec. 22, 1960
STATE ENGINEER'S OFFICE

MAP

To Accompany Application To Appropriate Water For Irrigation Purposes By James P. Eichelberger From Underground Source In Nye County, Nevada.

SCALE 1" = 400 ft. Surveyed 12-13-1960
By L. B. Spencer, St. W.R. Surveyor
Mina, Nevada.

13404