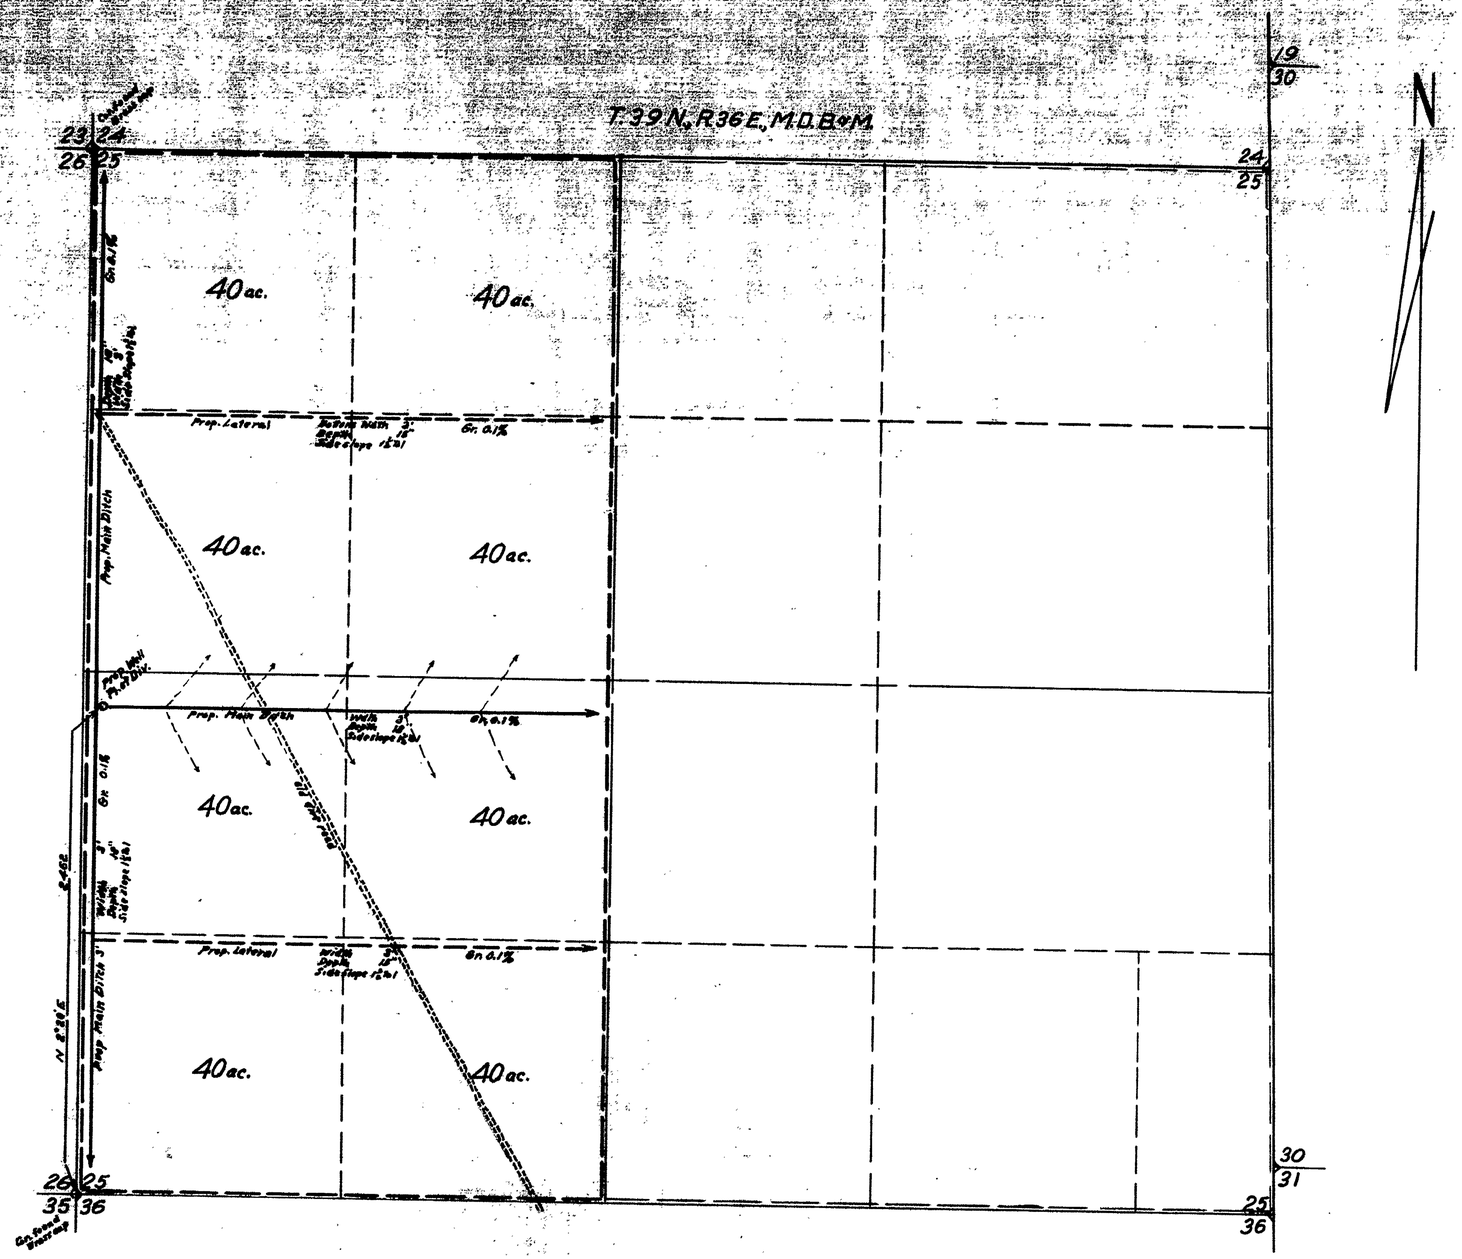

STATE OF NEVADA
COUNTY OF HUMBOLDT } SS

I, W. A. Wentz, being first duly sworn, depose and say that this map consisting of one sheet, has been correctly drawn to the designated scale from field notes of a survey made by me on the 20th day of June, 1960, that it truly and correctly represents the proposed location and extent of the works used to divert water from underground, in Humboldt County by A. B. Ramsey & Robert T. Arnold, for irrigation and domestic purposes.

That the proposed point of diversion, the approximate location and size of the diverting channel, all reservoirs or basins, the location and names of all other works which will cross or connect with the proposed works, and the boundary of all lands, showing by 40-acre subdivisions the areas proposed to be irrigated, are fully and correctly designated thereon.

W. A. Wentz
STATE WATER RIGHT SURVEYOR

Subscribed and sworn to before me this 11th day of Jan., 1961

Grace R. Bell
Clerk.

Scale 1in.=400ft.

100 50 0 200 400 600 800 1000 1200 1400

OFFICE
STATE ENGINEER
1961 JAN 23 AM 11 27

FILED
Jan. 23, 1961
STATE ENGINEER'S OFFICE

MAP

TO ACCOMPANY APPLICATION TO APPROPRIATE WATER FOR IRRIGATION AND DOMESTIC USE BY A. B. RAMSEY & ROBERT T. ARNOLD FROM UNDERGROUND

19417