Wells A,B,C, and D shown on this map will be covered by proofs of appropriation and another map.

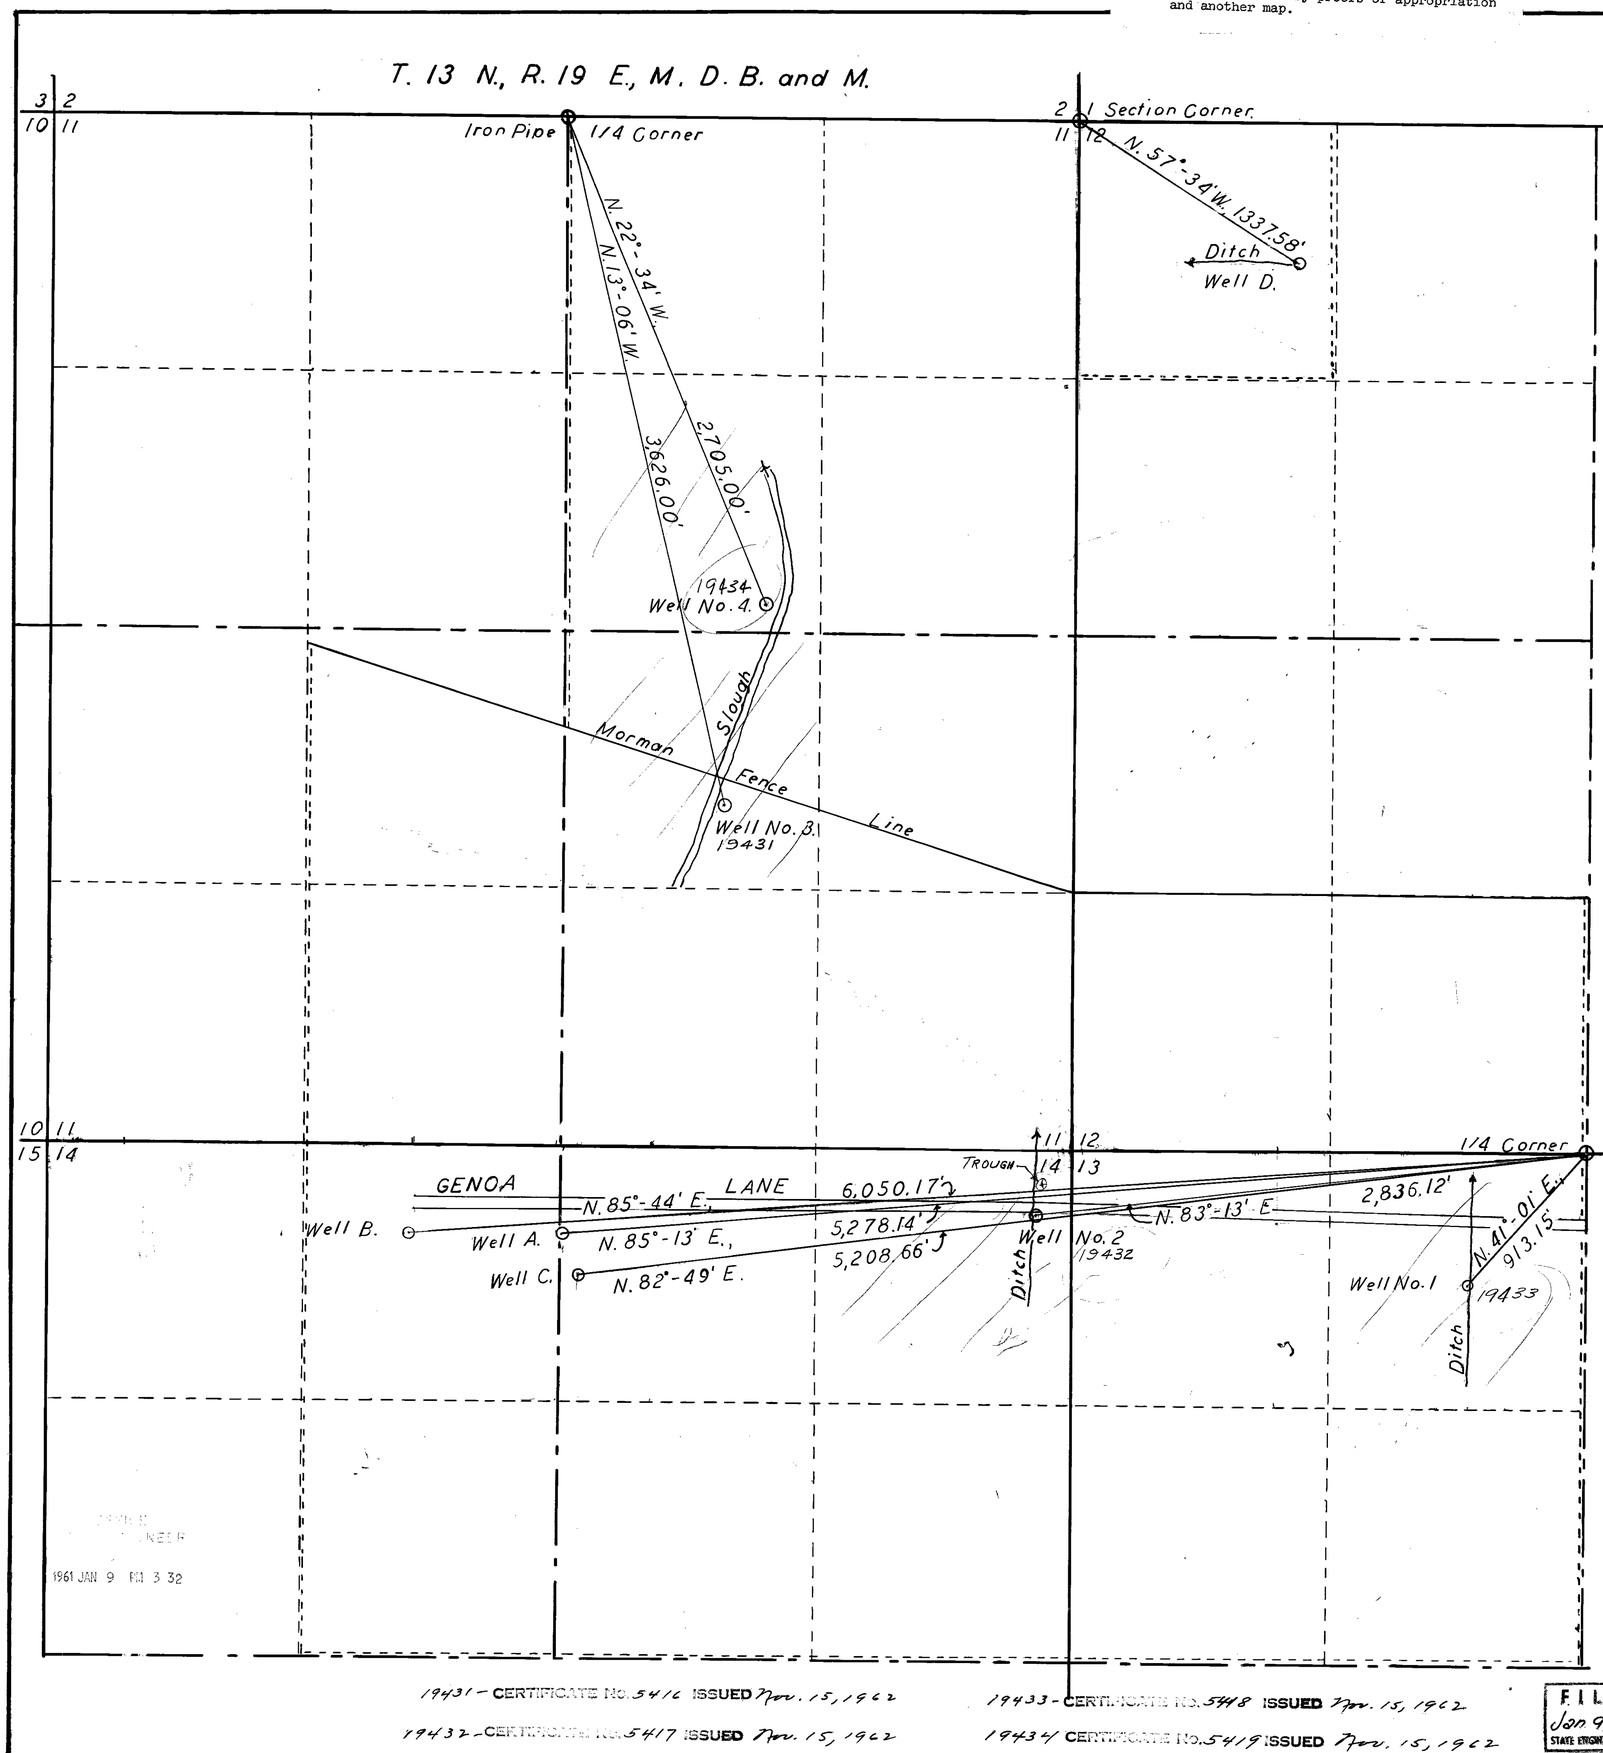

STATE OF NEVADA }
COUNTY OF ORMSBY } SS.

I, J.A. Millar, being first duly sworn, depose and say that this map, consisting of one sheet, has been correctly drawn to the designated scale from field notes of a survey made by me on December 20, 1960; that it truly and correctly represents the location and extent of the works used to divert water from Underground Sources, (Four Artesian Wells), in Douglas County, Nevada, by Frank Settelmeyer and Sons, for stockwatering pur--poses. The points of diversion, the sizes and depths of the wells, the manner and places of use, and the location of the sloughs that catch and convey the excess water from the Artesian Wells are fully and correctly designated thereon.

J. A. Millar
State Water Rigth Surveyor.

Subscribed and sworn to before me this 9th day of January, 1961.

Mrs. Hilda Sherwood
Notary Public in and for Ormsby County, Nevada.
My Commission Expires July 1, 1961

MAP
TO ACCOMPANY APPLICATIONS
TO APPROPRIATE WATER FOR
STOCKWATERING PURPOSES
FROM UNDERGROUND SOURCES
BY FRANK SETTELMEYER AND SONS, INC.
Scale:—1 inch = 400 feet.

(S)

1961 JAN 9 PM 3 32

19431 - CERTIFICATE No. 5416 ISSUED Nov. 15, 1962
19432 - CERTIFICATE No. 5417 ISSUED Nov. 15, 1962
19433 - CERTIFICATE No. 5418 ISSUED Nov. 15, 1962
19434 CERTIFICATE No. 5419 ISSUED Nov. 15, 1962

FILED
Jan. 9, 1961
STATE ENGINEER'S OFFICE

File Under—

79676 78845 76134 19434 19433 19432 19431