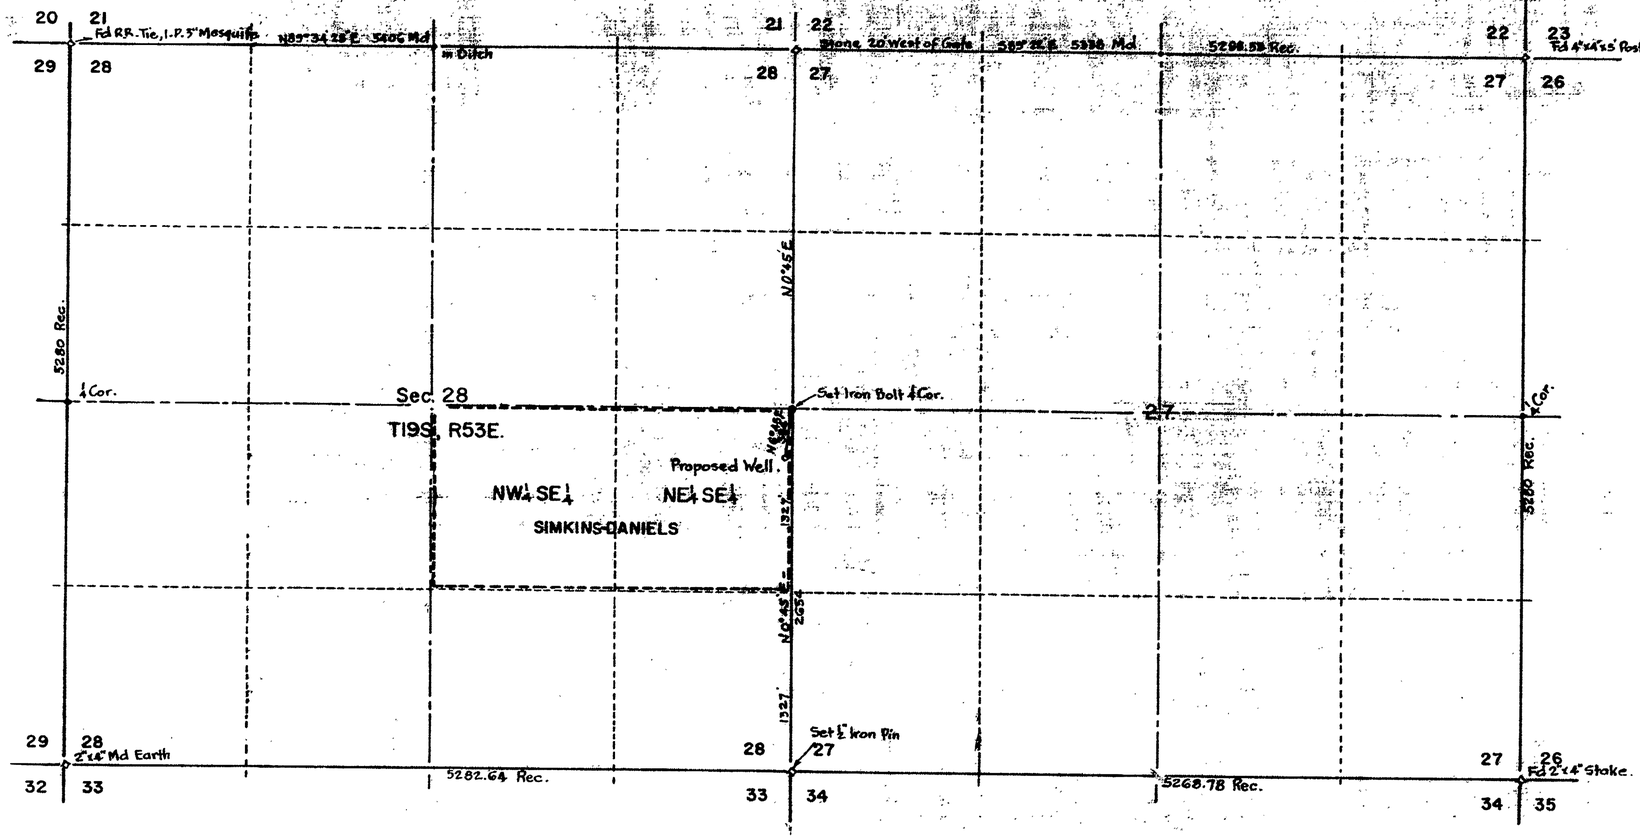

STATE OF NEVADA }
COUNTY OF CLARK } ss.

I, L.M. Bobeau, Water Rights Surveyor for the State of Nevada, being first duly sworn, depose and say that this map consisting of one sheet has been correctly drawn to the designated scale from field notes of a survey made by me on the 24th day of December 1960; and that it truly and correctly represents the location and extent of the proposed works used to divert water from an underground source for irrigation and domestic purposes. That the proposed point of diversion, the approximate location of the diversion channel or other conduits, the place and manner of use, and the location and names of all other works or streams which are crossed by or connected with the said works are fully and correctly designated thereon.

L. M. Bobeau
State Water Rights Surveyor.

Subscribed and sworn to before me this 9th day of January 1961.

Lillian O. Bobeau
Notary Public in and for Clark County Nevada.

My Commission Expires May 10, 1963

Scale, 1" = 600'

0 600 1200 1800 2400 3000 3600

N½ SE¼, SEC. 28, T19S, R53E, NYE COUNTY NEV.

OFFICE
STATE ENGINEER
1961 JAN 13 AM 10 54

FILED
Jan. 13 1961
STATE ENGINEER'S OFFICE

MAP TO ACCOMPANY APPLICATION

TO APPROPRIATE WATER FOR IRRIGATION AND DOMESTIC PURPOSES

BY

SIMKINS-DANIELS PARTNERSHIP

PAHRUMP, NEVADA

19441

19441