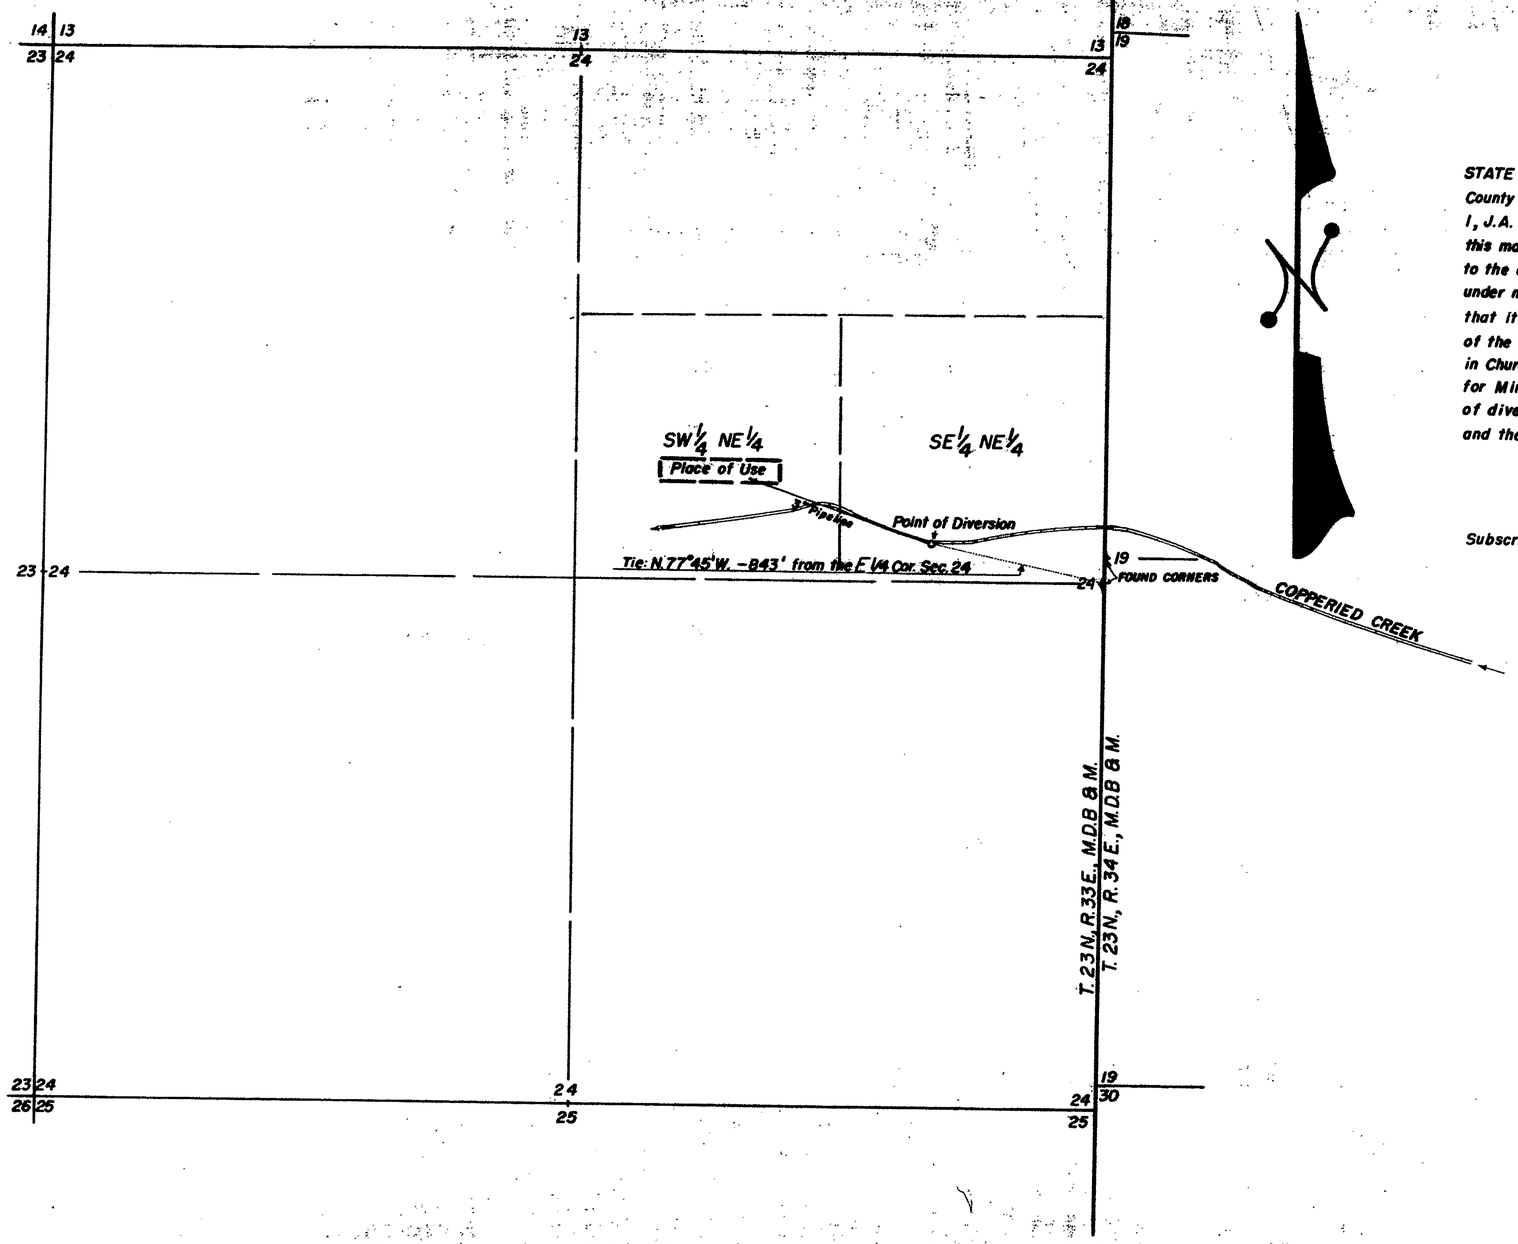

STATE OF NEVADA }
County of Ormsby } ss

I, J.A. Millar, being first duly sworn, depose and say that this map, consisting of one sheet, has been correctly drawn to the designated scale from field notes of a survey made under my supervision on the 4 th day of March, 1961: that it correctly represents the proposed location and extent of the works used to divert water from COPPERIED CREEK in Churchill County, Nevada by M.D. MILLER for Mining, Milling and Domestic Purposes. That the proposed point of diversion, the approximate location of the diverting pipe and the boundary of all lands are fully and correctly designated heron.

J. A. Millar
State Water Right Surveyor

Subscribed and sworn to before me this 29th day of March, 1961.

Mrs. Hide Sherwood
Notary Public in and for
Ormsby County, Nevada

My Commission Expires July 1, 1961

Scale 1" = 400'

0 400 800 1200 1600

FILED
Mar. 29, 1961
STATE ENGINEER'S OFFICE

MAP
TO ACCOMPANY APPLICATION
TO APPROPRIATE WATER FOR
MINING, MILLING AND DOMESTIC
FROM
COPPERIED CREEK
BY M.D. MILLER

19444